


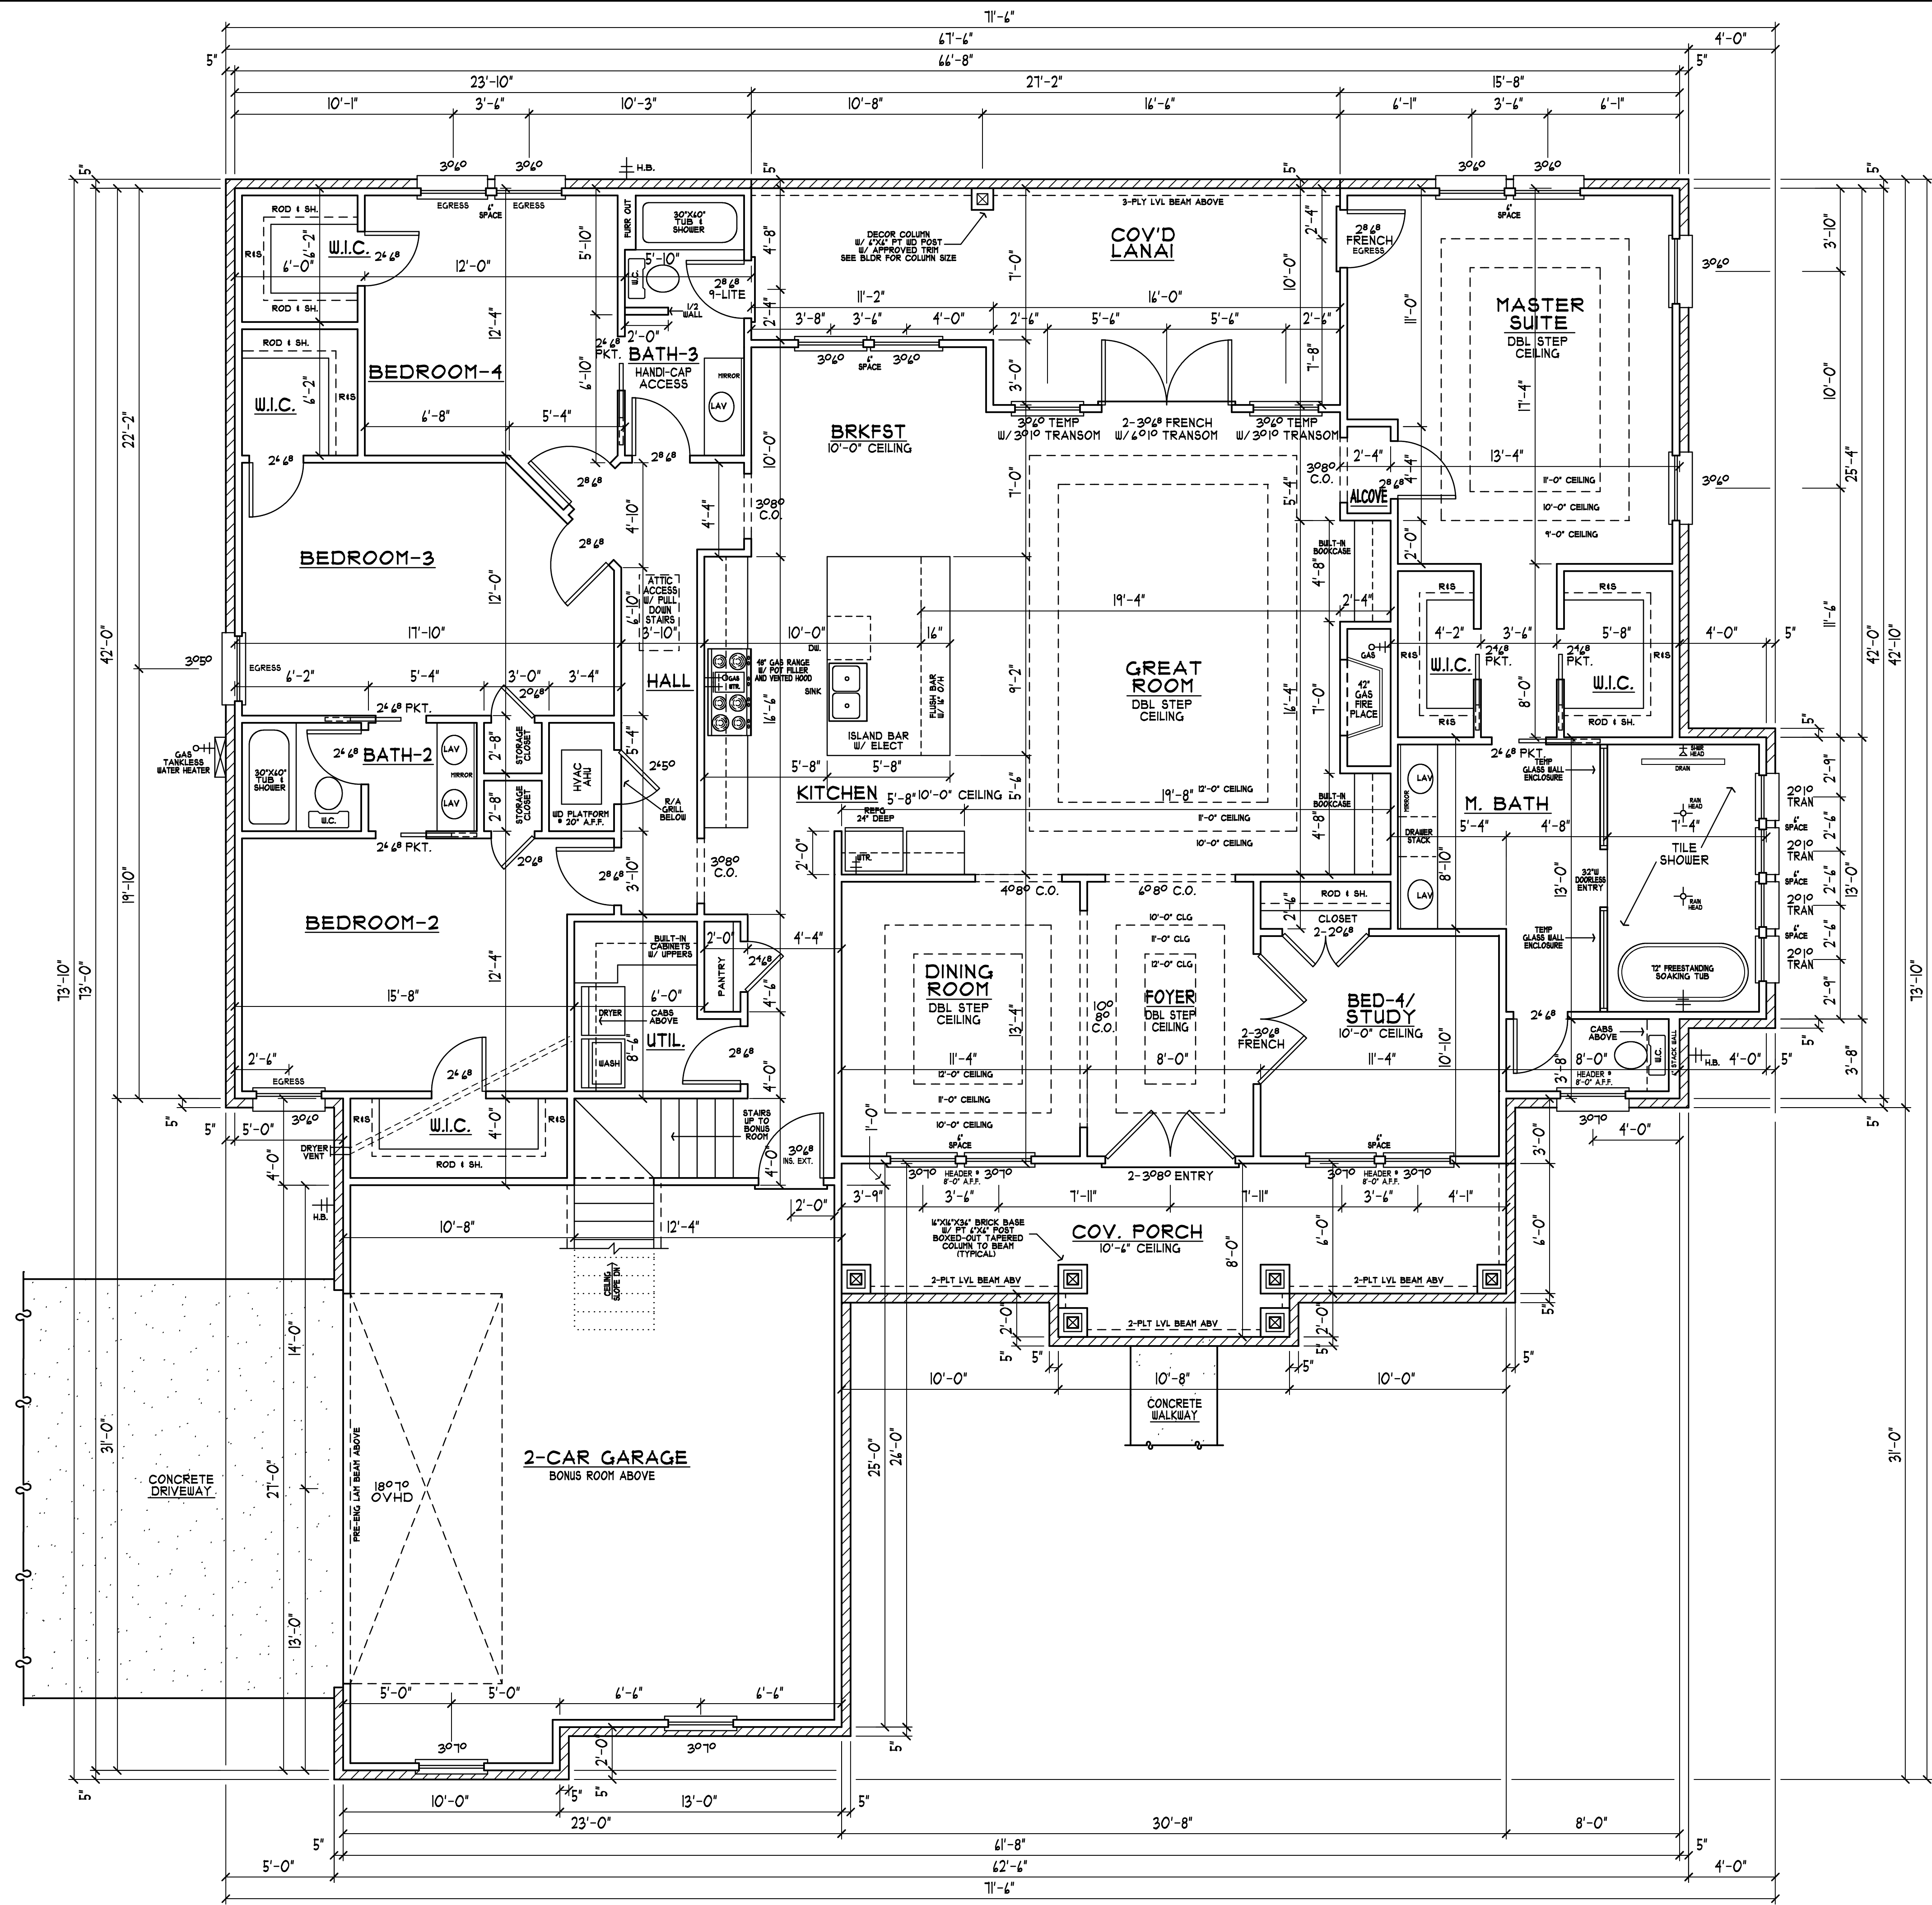

FLOOR PLAN

SCALE: 1/4" = 1'-0"

NOTE:
ALL CEILING HEIGHTS
TO BE 9'-0" HIGH
UNLESS NOTED OTHERWISE.


AREA CALCULATIONS

LIVING AREA	2861 S.F.
2-CAR GARAGE	595 S.F.
COV'D PORCH	205 S.F.
COV'D LANAI	238 S.F.
TOTAL UNDER ROOF	3899 S.F.

THE CYPRESS PLAN 3.0
MODEL HOME PLAN

DESIGNER DISCLAIMER: We have exercised great effort and care in the creation of this home design and the completion of these construction drawings. However, Home Plans Unlimited and/or Lee Moore Inc. have not been contracted to provide personal consultation, site supervision or field inspection services and have no control over the construction materials, methods or sequencing used by the builder. For these reasons, as well as the above variations in local building codes, Home Plans Unlimited and/or Lee Moore Inc. assumes no responsibility for any damage, including structural failures resulting from errors or omissions in these construction drawings. We strongly recommend that you, the homeowner, have these drawings thoroughly reviewed by a licensed architect, professional engineer, certified residential designer or general contractor licensed to practice in your area, in addition to your local building officials prior to beginning construction.

Home Plans Unlimited and/or Lee Moore Inc. hereby reserves its common law copyright and other property rights in these plans, ideas, and designs. These plans, ideas, and designs, in whole or part, are not to be reproduced, changed, or copied in any form or manner whatsoever, nor are they to be assigned to any third party without first obtaining the express written permission from Home Plans Unlimited and/or Lee Moore Inc. Limitations on these drawings have been provided, over scale dimensions. Contractors shall verify and be responsible for all dimensions and conditions of the job. Home Plans Unlimited and/or Lee Moore Inc. must be notified in writing of any variation from the drawings, conditions, and specifications shown by these drawings. All construction to be in accordance with The Standard Building Code (SBC) and State and/or local codes.

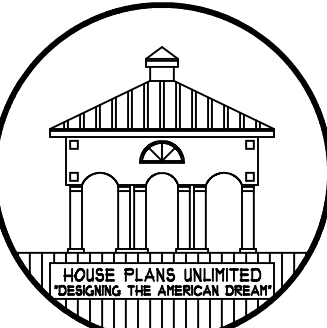

HOME PLANS UNLIMITED ASSUMES NO LIABILITY FOR ANY CONSTRUCTION FROM THESE PLANS. THE PURCHASER OF ANY CONSTRUCTION FROM THESE PLANS IS RESPONSIBLE FOR ANY CONSTRUCTION. HOME PLANS UNLIMITED DOES NOT GUARANTEE THE ACCURACY OF ANY CONSTRUCTION.

HOME PLANS UNLIMITED

4400 BAYOU BLVD. SUITE 25-B PENSACOLA, FL.
850-477-8077 EMAIL: HOMEPLANSUNLIMITED@GMAIL.COM

CONTRACTOR/OWNER
RHS, LLC.
PLAN NAME:
THE CYPRESS PLAN 3.0
MODEL HOME

PROJECT INFO:	JOB NAME/NO.	CYPRESS 2.0
	CAD FILE NO.	1674MHP4
	DRAWN BY:	HP U
	DATE:	4/02/2024
	REVISIONS:	8/23/2026

