



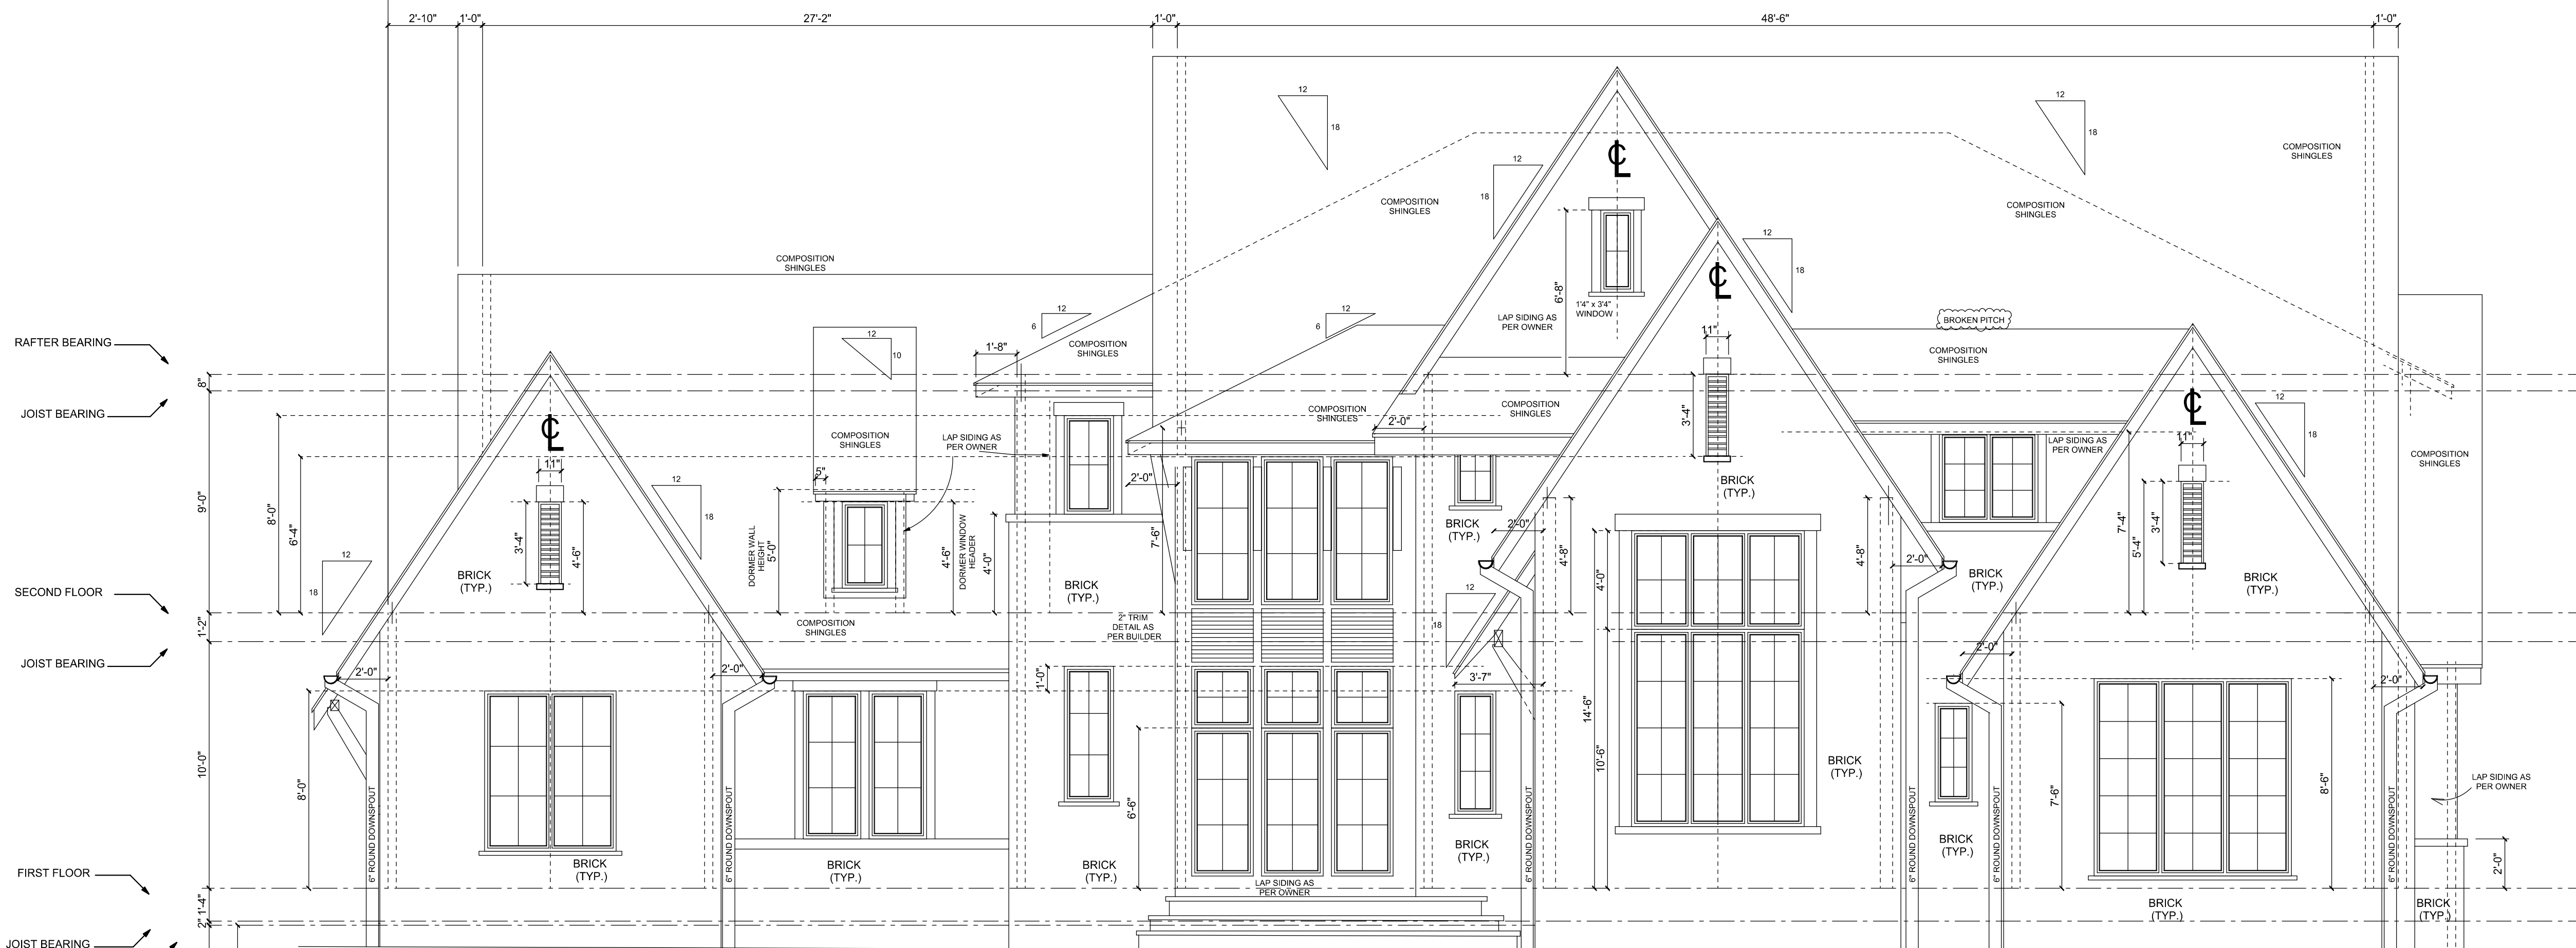

FRONT ELEVATION DETAIL  
SCALE: 1/4" = 1'0"

STEPS AS  
PER GRADE DETERMINED  
ON SITE BY OTHERS

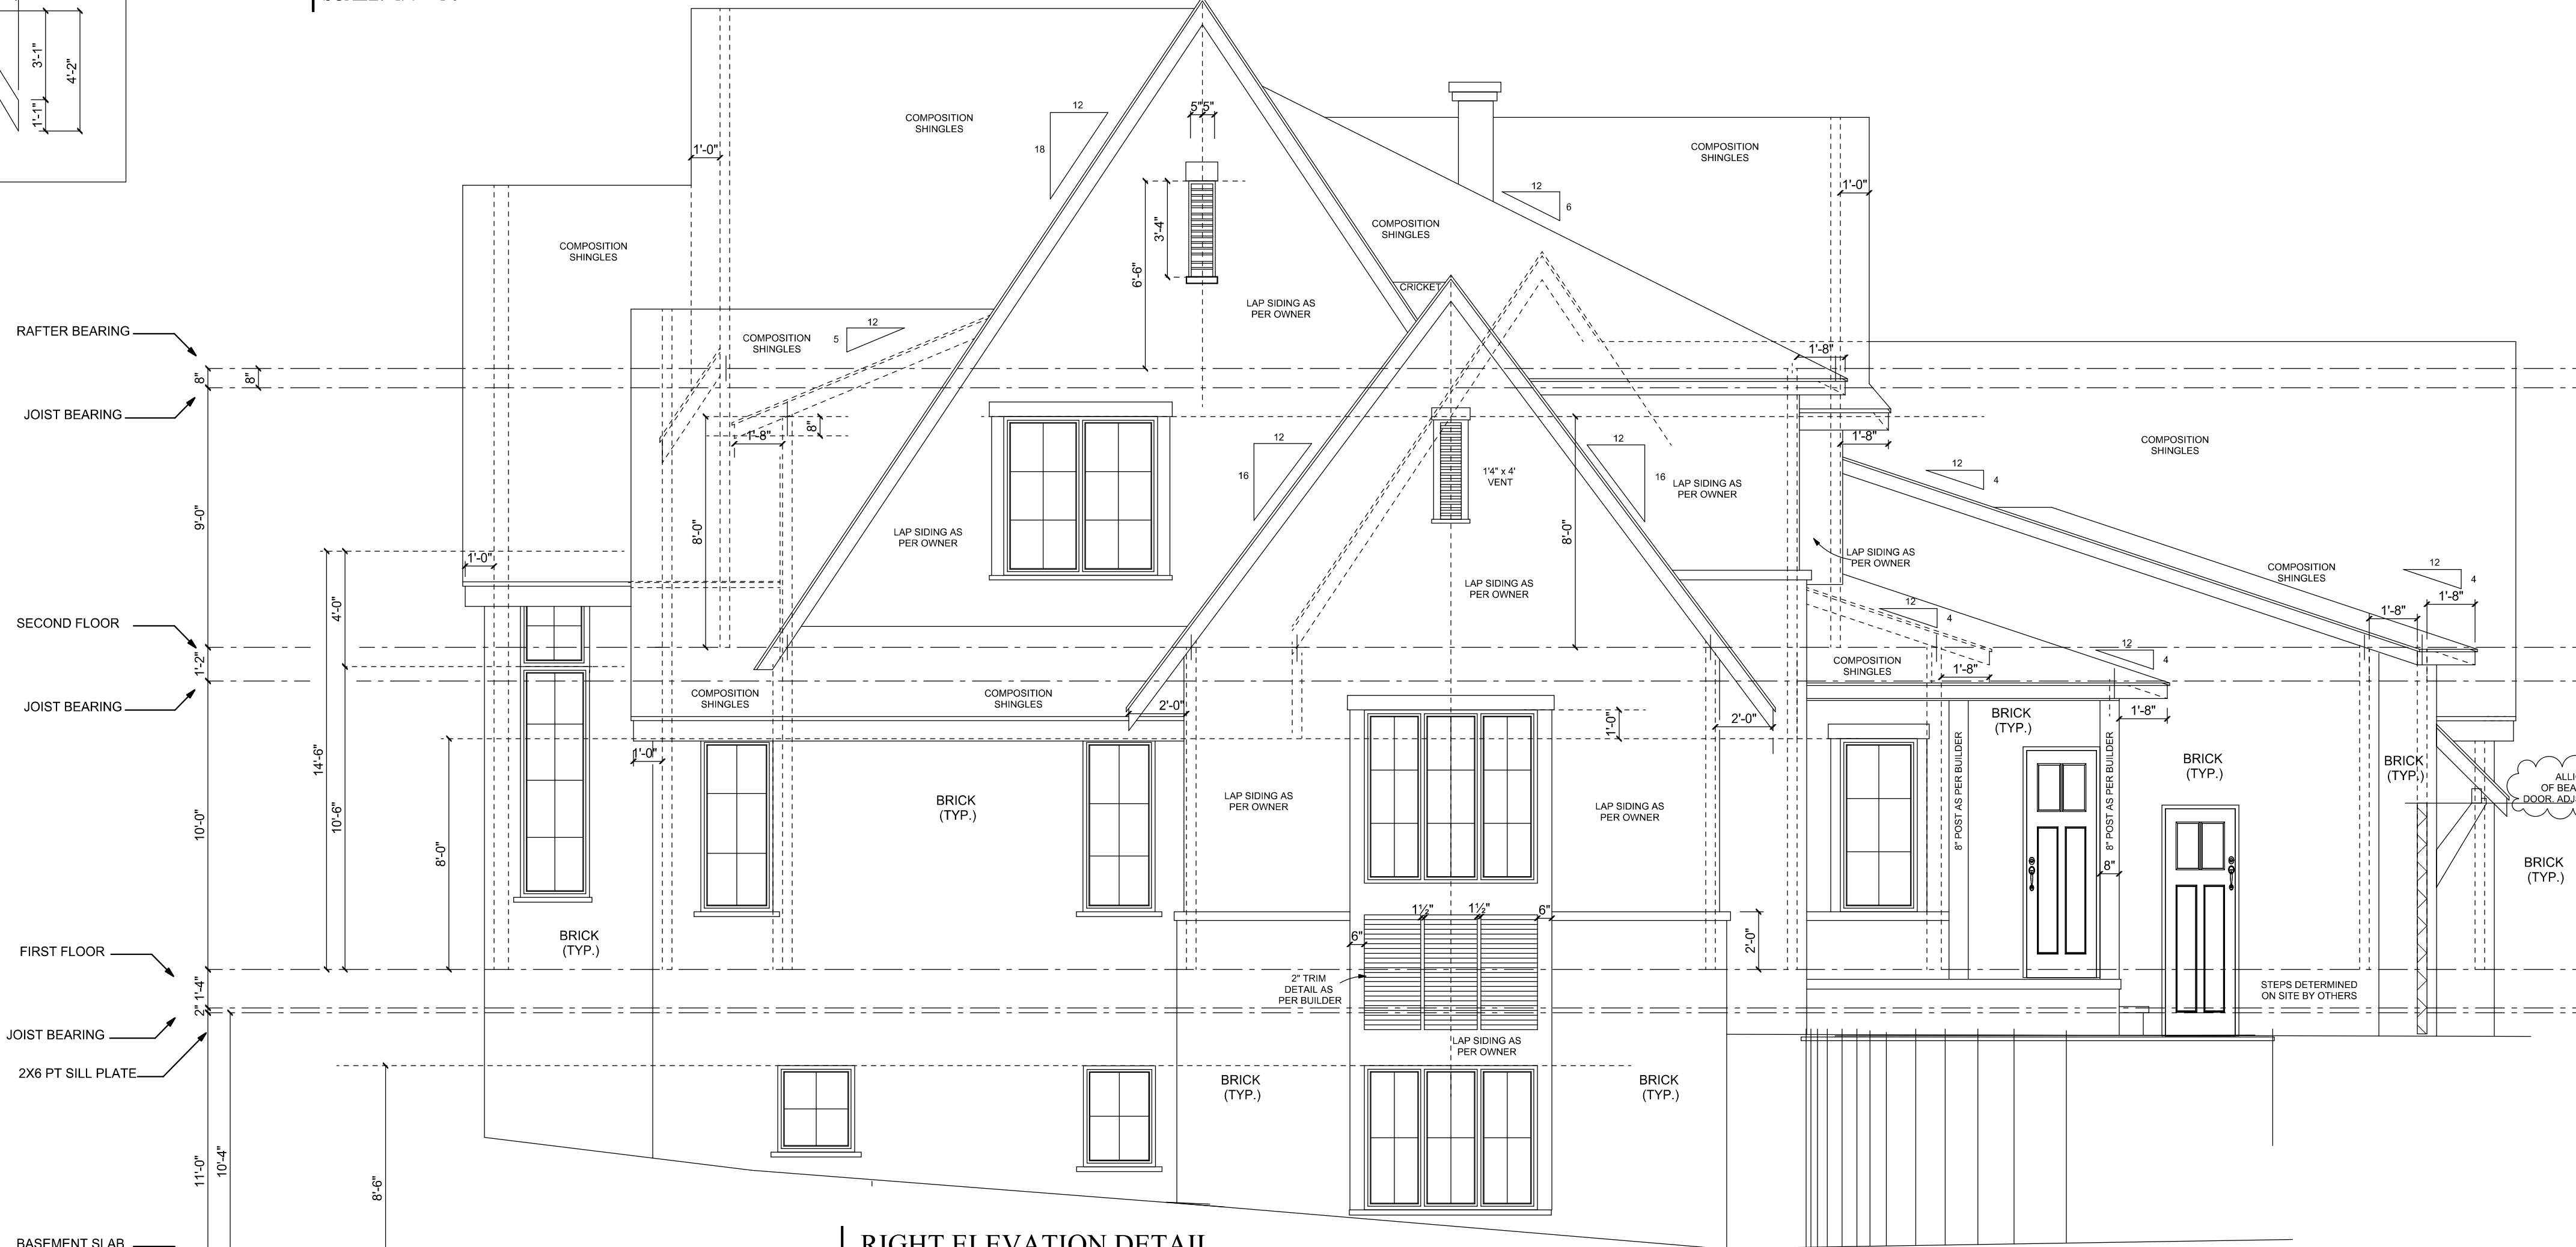

RIGHT ELEVATION DETAIL  
SCALE: 1/4" = 1'0"

**IMPORTANT INFORMATION:  
PLEASE READ CAREFULLY**

\*\*\*\* BEFORE STARTING CONSTRUCTION \*\*\*\*

IT IS THE RESPONSIBILITY OF THE BUILDER TO COMPLY WITH AND ADAPT THIS PLAN TO SATISFY THE APPLICATION INTERNATIONAL RESIDENTIAL CODE (IRC) AND ENERGY CODE REQUIREMENTS AS WELL AS LOCAL BUILDING CODES WHERE THIS HOME PLAN IS CONTRACTED AND ADAPT THIS PLAN TO ITS ACTUAL SITE LOCATION.

THIS HOME AND ITS DESIGN MUST BE CONSTRUCTED BY A LICENSED AND REPUTABLE BUILDER WITH EXPERIENCE IN CONSTRUCTING THIS TYPE OF HOME.

ALL SUB-CONTRACTORS USED IN THE CONSTRUCTION OF THIS HOME MUST BE LICENSED WITH THE STATE AND QUALIFIED TO PERFORM THE WORK REQUIRED. FRUSTERIO DESIGN, INC. ASSUMES NO LIABILITY FOR ANY ERRORS IN THIS PLAN.

IT IS THE RESPONSIBILITY OF THE BUILDER TO REVIEW AND PERFORM ALL DUE DILIGENCE ON THIS PLAN AND NOTIFY FRUSTERIO DESIGN, INC. OF ANY CONCERNS PRIOR TO BEGINNING CONSTRUCTION.

THE SELECTION AND CONDITION OF LUMBER USED IN CONSTRUCTION MAY VARY WIDELY, AS DOES THE QUALITY OF THE WORKMANSHIP. NEITHER FRUSTERIO DESIGN, INC. OR ITS MEMBERS HAVE KNOWLEDGE OF THE QUALITY OF THE WORKMANSHIP OR CONSTRUCTION METHODS AND PRACTICES USED ON ANY CONSTRUCTION PROJECT AND IS THEREFORE HELD HARMLESS FROM THE DESIGN OR PERFORMANCE OF THE LUMBER IN COMPLETED STRUCTURES.

ALL STRUCTURAL MATERIALS USED TO CONSTRUCT THIS HOME MUST MEET CURRENT INT CODE REQUIREMENTS, CERTIFIED & DESIGNED BY THE MANUFACTURER OR BY A LICENSED STRUCTURAL ENGINEER.

ANY STRUCTURAL & FLOOR JOIST NOTATION ON THIS PLAN IS INTENDED FOR PURPOSES OF DESIGN ONLY & IN NO WAY INDICATES FINAL STRUCTURAL REQUIREMENTS FOR LOAD-BEARING LOCATIONS WHICH ARE DESIGNED BY OTHERS.

ALL LOAD-BEARING LOCATIONS MUST BE REVIEWED, DESIGNED & APPROVED BY LUMBAR MANUFACTURER OR STRUCTURAL ENGINEER PRIOR TO THE START OF CONSTRUCTION.

EASEMENTS & SETBACKS AS DETERMINED BY A LICENSED SURVEYOR. IT IS RECOMMENDED THAT A CERTIFIED STRUCTURAL ENGINEER REVIEW THE FRAMING CONSTRUCTION TO VERIFY STRUCTURAL INTEGRITY.

THESE PLANS DO NOT SHOW OR SUGGEST FINAL REQUIRED CONSTRUCTION PRACTICES.

**IMPORTANT CARPENTER NOTES:**

SET ALL DORMERS, KNEE WALLS AND ROOF RAFTERS BEFORE FRAMING INTERIOR ATTIC ROOMS. A MINIMUM WALL HEIGHT OF 5' 0" IS REQUIRED. SLOPE UP TO 9' 0" FLAT CEILING UNLESS OTHERWISE INDICATED.

DOUBLE JOIST ALL NON-LOAD BEARING WALLS PARALLEL TO THE SPAN OF THE FLOOR JOISTS.

BASEMENT WALL SUPPORTING LOADS FROM THE FIRST AND SECOND FLOOR MUST BE CONSTRUCTED TO MEET INTERNATIONAL RESIDENTIAL CODES.

ENGINEERED LAMINATED BEAMS AND FLOOR SYSTEMS SHOULD BE DESIGNED, ENGINEERED AND MANUFACTURED BY GEORGIA-PACIFIC, BOISE CASCADE, OR OTHER ENGINEERED PRODUCT MANUFACTURER.

REFERENCE NOTED DISCLAIMERS AND RECOMMENDATIONS.

IMPORTANT: REFERENCE ALL EXTERIOR FRAMING WITH "FRONT PROPORTIONS & DETAILS" SHEET FOR ELEVATION PROPORTIONS.

PLACE ALL HEADERS AT THE TOP AND SCAB DOWN TO WINDOW HEIGHT.

PLEASE NOTE DOUBLE WALLS AND DOUBLE 2X4 STUD WALLS ALSO NOTE ANY KNEE WALLS FOR CORRECT FRONT PROPORTIONS.

REFERENCE ALL WINDOWS FROM PLAN W/FRONT ELEVATIONS.

FLASH ALONG ALL BRICK CHIMNEY STACKS AT ROOF, AGAINST FRAMING STACK AND BRICK ABOVE FLASHING.

CONSTRUCT ALL WALLS, ROOF BEARINGS, HEADERS AND WINDOW HEIGHTS AS SHOWN FOR PROPER PROPORTIONS.

SCALE ALL STUCCO DETAILS FROM THE ELEVATION DRAWINGS.

REFERENCE ROOF LAYOUT FOR DIFFERENT OVERHANG DEPTHS.

NOTICE DIFFERENT KNEE WALL HEIGHTS FOR HOUSE PROPORTIONS.

REFERENCE ALL WINDOWS ON FLOORPLAN WITH ELEVATIONS & NOTIFY OWNER AND/OR DESIGNER OF ANY DISCREPANCIES BEFORE ORDERING WINDOW PACKAGE.

NOTED WINDOW SIZES AS SHOWN ON THIS PLAN MAY VARY WITH DIFFERENT MANUFACTURER'S WINDOW SIZES.

CHANGE IN WINDOW SIZES SHOULD CLOSELY MATCH WINDOWS SHOWN ON ELEVATIONS.

**GENERAL WINDOW NOTES:**

TEMPERED WINDOWS WHERE REQUIRED AS PER CODE.

FIXED WINDOWS WHERE APPLICABLE AS PER CODE/OWNER.

EGRESS WINDOWS WHERE REQUIRED AS PER CODE.

WINDOW SIZES/ROUGH OPENINGS MAY VARY BY MANUFACTURER ADJUST HEADER ACCORDINGLY PRIOR TO CONSTRUCTION DETERMINED BY OTHERS.

\*\*\*\*\*  
THIS PLAN IS FOR BUILD FOR  
RLM CONSTRUCTION  
COMPANY INC  
LOUISVILLE KY  
OLMSTED LOT 6  
PROJECTS ONLY  
USE FOR BUILD ON ANY OTHER  
LOCATION IS IN VIOLATION OF  
PLAN COPYRIGHT  
\*\*\*\*\*

**C** COPYRIGHT 2023 FRUSTERIO  
ALL RIGHTS RESERVED

THIS HOME PLAN AND DESIGN IS THE  
PROPERTY OF CHARLES M. FRUSTERIO  
AND CAN NOT BE RECREATED OR COPIED WITHOUT THE  
EXPRESS WRITTEN CONSENT OF FRUSTERIO DESIGN, INC.

**LIMITED CONSTRUCTION LICENSE**

UPON CONSTRUCTION OF THIS HOME, THE PLAN PURCHASER AGREES TO THE FOLLOWING TERMS:

THIS PLANS PURCHASER IS HEREBY GRANTED A LIMITED, NON-EXCLUSIVE AND NON-TRANSFERABLE LICENSE TO BUILD ONE (1) AND ONLY ONE (1) HOME DEPICTED IN THIS PLAN. USE OF THIS PLAN TO BUILD MORE THAN ONE (1) HOME OR ANY MODIFIED AND/OR ALTERED VERSION OF THIS HOME PLAN WITHOUT THE EXPRESSED WRITTEN CONSENT OF FRUSTERIO DESIGN, INC. IS STRICTLY PROHIBITED AND IS ENFORCED AND PROTECTED BY FEDERAL COPYRIGHT LAWS. UNAUTHORIZED USERS WILL BE PROSECUTED TO THE FULLEST EXTENT OF THE LAW.

**C** COPYRIGHT 1982-2023 FRUSTERIO  
ALL RIGHTS RESERVED

THIS ORIGINAL PLAN & ITS IDEAS ARE THE PROPERTY OF FRUSTERIO DESIGN, INC. ANY REPRODUCTION OF THIS PLAN IN WHOLE OR PART IS IN VIOLATION OF COPYRIGHT INFRINGEMENT WHICH MAY RESULT IN LEGAL ACTION.

THIS PLAN AND ITS DESIGN COMPOSITION IS PROTECTED UNDER FEDERAL COPYRIGHT LAWS AND ENFORCED BY COPYRIGHT AT TOWNES SHROTE & PERNAUT P.C. BIRMINGHAM, ALABAMA.

UPON CONSTRUCTION OF THIS HOME, THE PLAN PURCHASER STATED BELOW AGREES TO THE FOLLOWING TERMS:

RLM CONSTRUCTION COMPANY

AS THE ORIGINAL PURCHASER OF PLAN #34743-1022, I AM HEREBY GRANTED A LIMITED, NON-EXCLUSIVE AND NON-TRANSFERABLE LICENSE TO BUILD ONE (1) AND ONLY ONE (1) HOME DEPICTED IN THIS PLAN. USE OF THIS PLAN TO BUILD ONE (1) HOME OR ANY MODIFIED AND/OR ALTERED VERSION OF THIS HOME IS STRICTLY PROHIBITED AND PROTECTED BY FEDERAL COPYRIGHT LAWS. UNAUTHORIZED USERS WILL BE PROSECUTED TO THE FULLEST EXTENT OF THE LAW.

**BUILDING PERMIT \*\*\***  
COPYRIGHT WARNING:  
DO NOT ISSUE BUILDING PERMIT ON THIS PLAN WITHOUT COPYRIGHT GOOD STAMP.  
UNAUTHORIZED USERS OF THIS HOME PLAN WILL BE PROSECUTED TO THE FULLEST EXTENT OF THE LAW THAT PROTECTS THE USE OF THIS DOCUMENT.

© COPYRIGHT 1982-2023 FRUSTERIO DESIGN, INC. 1982-2023 ALL RIGHTS RESERVED.

frusterio American Institute of Building Design  
of Building Design  
PROFESSIONAL MEMBER  
BY WISDOM A HOUSE IS BUILT, BY THROUGH UNDERSTANDING IT IS ESTABLISHED - PROVERBS 24:3

frusterio RLM CONSTRUCTION COMPANY INC  
LOUISVILLE KY/OLMSTED/LOT 6

DESIGN DATE: March 15, 2024  
PLOTTING TIME: 09:08 AM  
SHEET # 1

THIS HOME PLAN AND DESIGN IS THE PROPERTY OF CHARLES M. FRUSTERIO AND CAN NOT BE RECREATED OR COPIED WITHOUT THE EXPRESS WRITTEN CONSENT OF FRUSTERIO DESIGN, INC. \*\* \*LIMITED CONSTRUCTION LICENSE\*\* \*FEDERAL COPYRIGHT REGISTERED\*\* \*LIMITED CONSTRUCTION LICENSE\*\*

QUESTIONS ON THIS PLAN  
205-533-9993

JOB # 34743-1022

CUSTOM HOME DOCUMENTS