


RHS LLC
BRUNSWICK




FRONT ELEVATION

SCALE: 1/4"=1'-0"

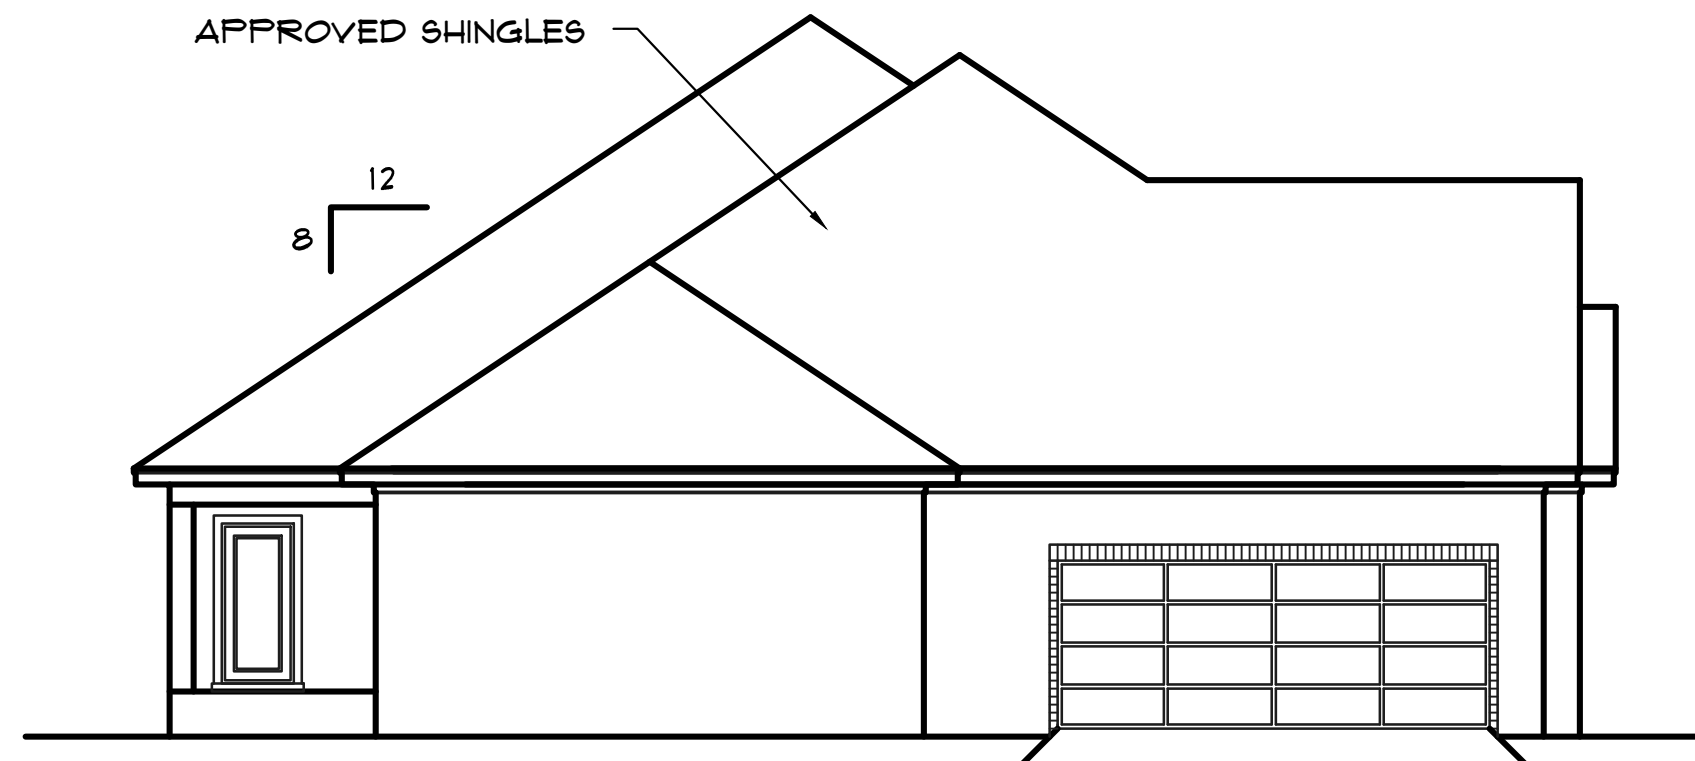

RIGHT ELEVATION

SCALE: 1/8"=1'-0"

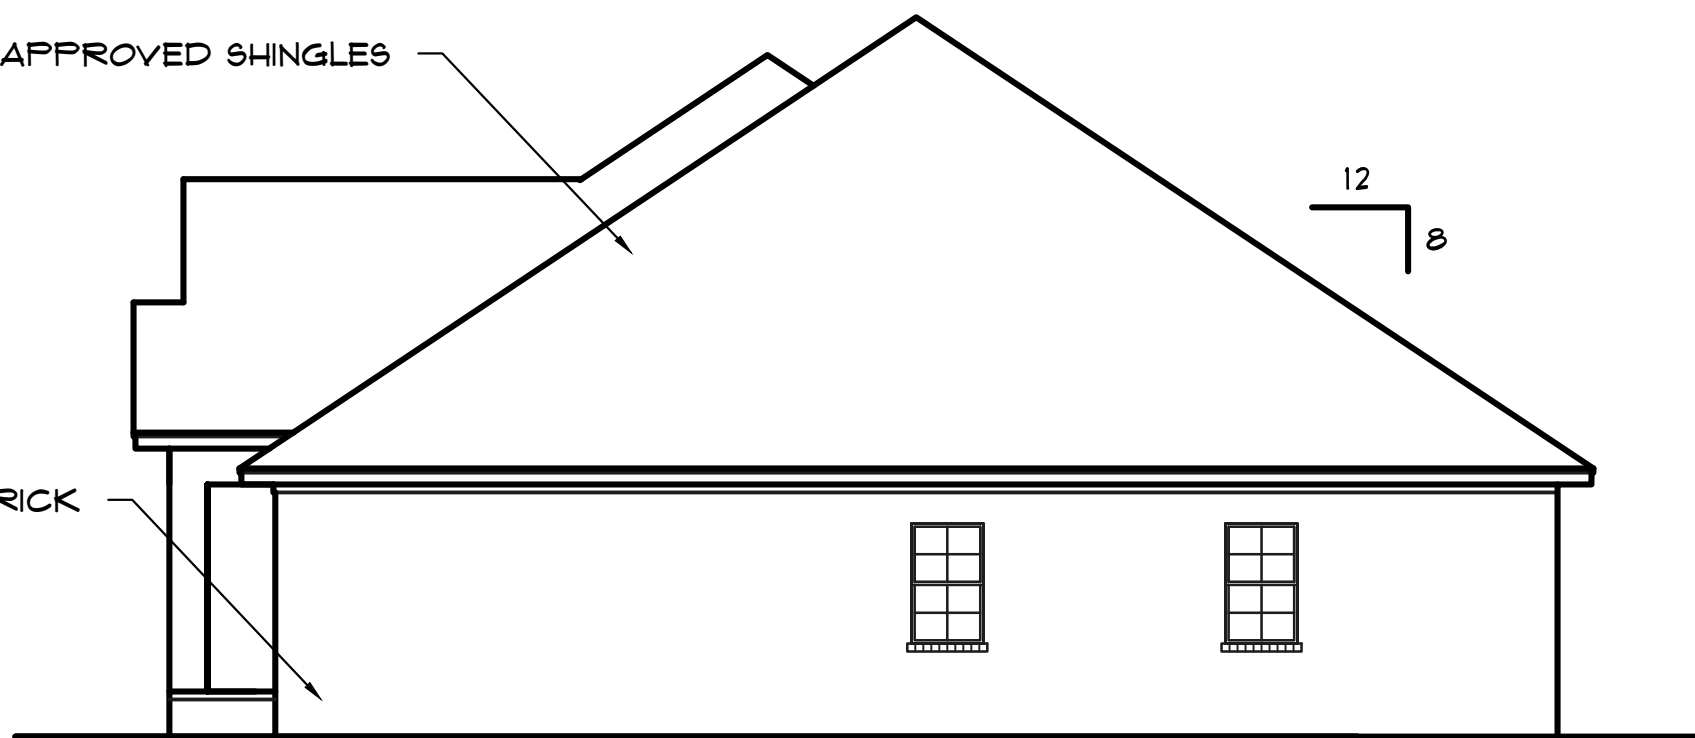

LEFT ELEVATION

SCALE: 1/8"=1'-0"



REAR ELEVATION

SCALE: 1/4"=1'-0"

ROOF NOTE:
THIS ROOF DESIGN IS
DUAL PITCH

NOTICE

FLORIDA

PRODUCT APPROVAL NUMBERS:

WINDOWS	FL#	TYPE
PLY GEM WINDOW GROUP	14254.2	FIXED LOW-E
PLY GEM WINDOW GROUP	14252.2	SINGLE HUNG
ATRIUM WINDOWS	8710.1	SINGLE HUNG
ATRIUM WINDOWS	8381.1	FIXED
GENERAL ALUMINUM	11844.1	HORIZ. SLIDER
GENERAL ALUMINUM	11845.1	CASEMENT
PELLA	11152.1	DOUBLE HUNG
SILVERLINE	6163.1	SINGLE HUNG
U.S. BLOCK WINDOWS	185.1	GLASS BLOCK FIXED

EXTERIOR DOORS

FL#	TYPE
WAYNE DALTON	9175.5 SECTIONAL
WAYNE DALTON	9174.4 SLIDING GLASS DOOR
ANDERSON	1149.1 WOOD SLIDING
THERMA-TRU	5362.1 FIBERGLASS SLIDING
PELLA	9562.1 ALUMINUM SLIDING
PELLA	9626.1 WOOD DEL. INSULING
PELLA	1191.1 INSULING STEEL ENTRY DOOR
GENERAL ALUMINUM	12214.1 SLIDING ALUMINUM

GARAGE DOORS

FL#	TYPE
WAYNE DALTON	9174.4 GARAGE
AMARR	697.1 GARAGE

ROOFING

FL#	TYPE
ATLAS	9192.1 ASPHALT SHINGLES
O.C. VENTURE	10758.1 RIDGE VENTS
OWENS CORNING	10674.1 ASPHALT SHINGLES
GAF	10724.1 ASPHALT SHINGLES
TAMKO	1956.1 ASPHALT SHINGLES
BAKER METAL	7454.1 METAL ROOF
TAMKO	738.1 UNDERLAYMENT
CERTAINTEED	477.1 BUILT UP ROOFING
CERTAINTEED	479.1 MOD. BITUMEN ROOF
TAMKO	390.1 METAL ROOF
GAF	491.1 WATERPROOFING
GAF	670.1 CEMENTS & COATINGS
GAF	3443.1 SINGLE PLY ROOF
GAF	12366.1 ROOFING SLATE

STRUCTURAL COMPONENTS

FL#	TYPE
SIMPSON STRONG TIE WOOD CONNECTORS	
10441.1- 10444.1- 10446.1- 10447.1- 10456.1- 10531.1- 10655.1- 10661.1- 10843.1- 10852.1- 10854.1- 10856.1- 10860.1- 10861.1- 10864.1- 10865.1- 10866.1- 11166.1- 11166.1- 11163.1- 11171.1- 11433.1- 11468.1- 11470.1- 11473.1- 11476.1- 11478.1- 11496.1-	

SIMPSON STRONG TIE ANCHORS	
11506.1- 2355.1-	
ASTM F 1554.1	
ASTM A 36.1	
ASTM F 436.1	

FOR COMPLETE LIST OF PRODUCTS AND THEIR APPROVAL NUMBERS:

WWW.FLORIDABUILDING.ORG

PROTECTION OF OPENINGS


ALL OPENINGS IN WIND-BORNE DEBRIS REGIONS SHALL BE IMPACT RESISTANT OR PROTECTED WITH AN IMPACT RESISTANT COVERING (APPROVED HURRICANE SHUTTERS). REFER TO FBC 2010

- WOOD STRUCTURAL PANELS WITH MINIMUM THICKNESS OF 7/16" AND A MAXIMUM SPAN OF 8 FEET SHALL BE PERMITTED FOR OPENING PROTECTION IN 1 & 2 STORY BUILDINGS. PANELS SHALL BE PREDRILLED AS REQUIRED FOR THE ANCHORAGE METHOD AND ALL REQUIRED HARDWARE SHALL BE PROVIDED. ANCHORS SHALL BE CORROSION RESISTANT AND SHALL BE PERMANENTLY INSTALLED ON THE BUILDING IN ACCORDANCE WITH TABLE 1609.1.4 (SEE BELOW)
- WIND-BORNE DEBRIS PROTECTION FASTENING SCHEDULE FOR STRUCTURAL PANELS.

FASTENER TYPE	FASTENER SPACING (IN.)			
	PANEL SPAN < 2 FT	2 FT < PANEL SPAN < 4 FT	4 FT < PANEL SPAN < 6 FT	PANEL SPAN < 8 FT
#8 WOOD SCREW BASED ANCHOR WITH 2" EMBED. LENGTH	16	16	10	8
#10 WOOD SCREW BASED ANCHOR WITH 2" EMBED. LENGTH	16	16	12	9
1/4" LAG SCREW BASED ANCHOR WITH 2" EMBED. LENGTH	16	16	16	16

REQUIREMENTS FOR A PERMIT:

- ☐ WINDLOAD ENGINEERING SIGNED/SEALED BY ARCHITECT/ENGINEER
- ☐ SITE PLAN, ELEVATIONS, FLOOR PLAN, FOUNDATION PLAN
- ☐ TRUSS SHEETS & REACTIONS FROM TRUSS COMPANY
- ☐ ENERGY CALCULATIONS FROM GULF POWER
- ☐ SEWER CONNECTION RECEIPT OR LETTER (ECUA) FOR EXISTING SERVICE
- ☐ GARAGE DOOR WINDLOAD CERTIFICATION
- ☐ SEPTIC TANK LOCATION (EXISTING ONLY)
- ☐ FLORIDA PRODUCT APPROVAL NUMBERS

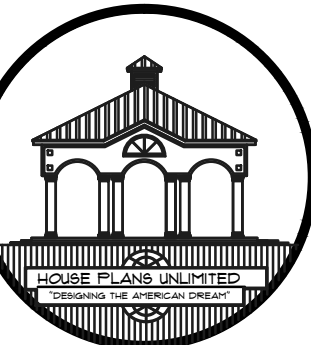

THE PURCHASER OF THESE PLANS IS ENTITLED TO THEIR USE FOR THE CONSTRUCTION OF NO MORE THAN ONE RESIDENCE ANY UNAUTHORIZED USE MAY RESULT IN LEGAL ACTION UNDER THE COMMON COPYRIGHT ACT.

THE PLANS SHALL NOT BE REPRODUCED IN ANY WAY WITHOUT EXPRESSED WRITTEN PERMISSION FROM HOUSE PLANS UNLIMITED

HOUSE PLANS UNLIMITED

4400 BATON BLVD. SUITE 25-B PENSACOLA, FL 32506-4711 / 850-471-8071 / 850-172-2040 EMAIL: HOMEP@PLANSUNLIMITED.COM

CUSTOMER INFO:

NAME: ADDRESS:

BUILDER INFO:

PROJECT INFO:


JOB NAME: HPU 15-100

CAD FILE NO. DATE: 01-01-2015

DRAWN BY: REVISIONS:

SHEET NUMBER

A1

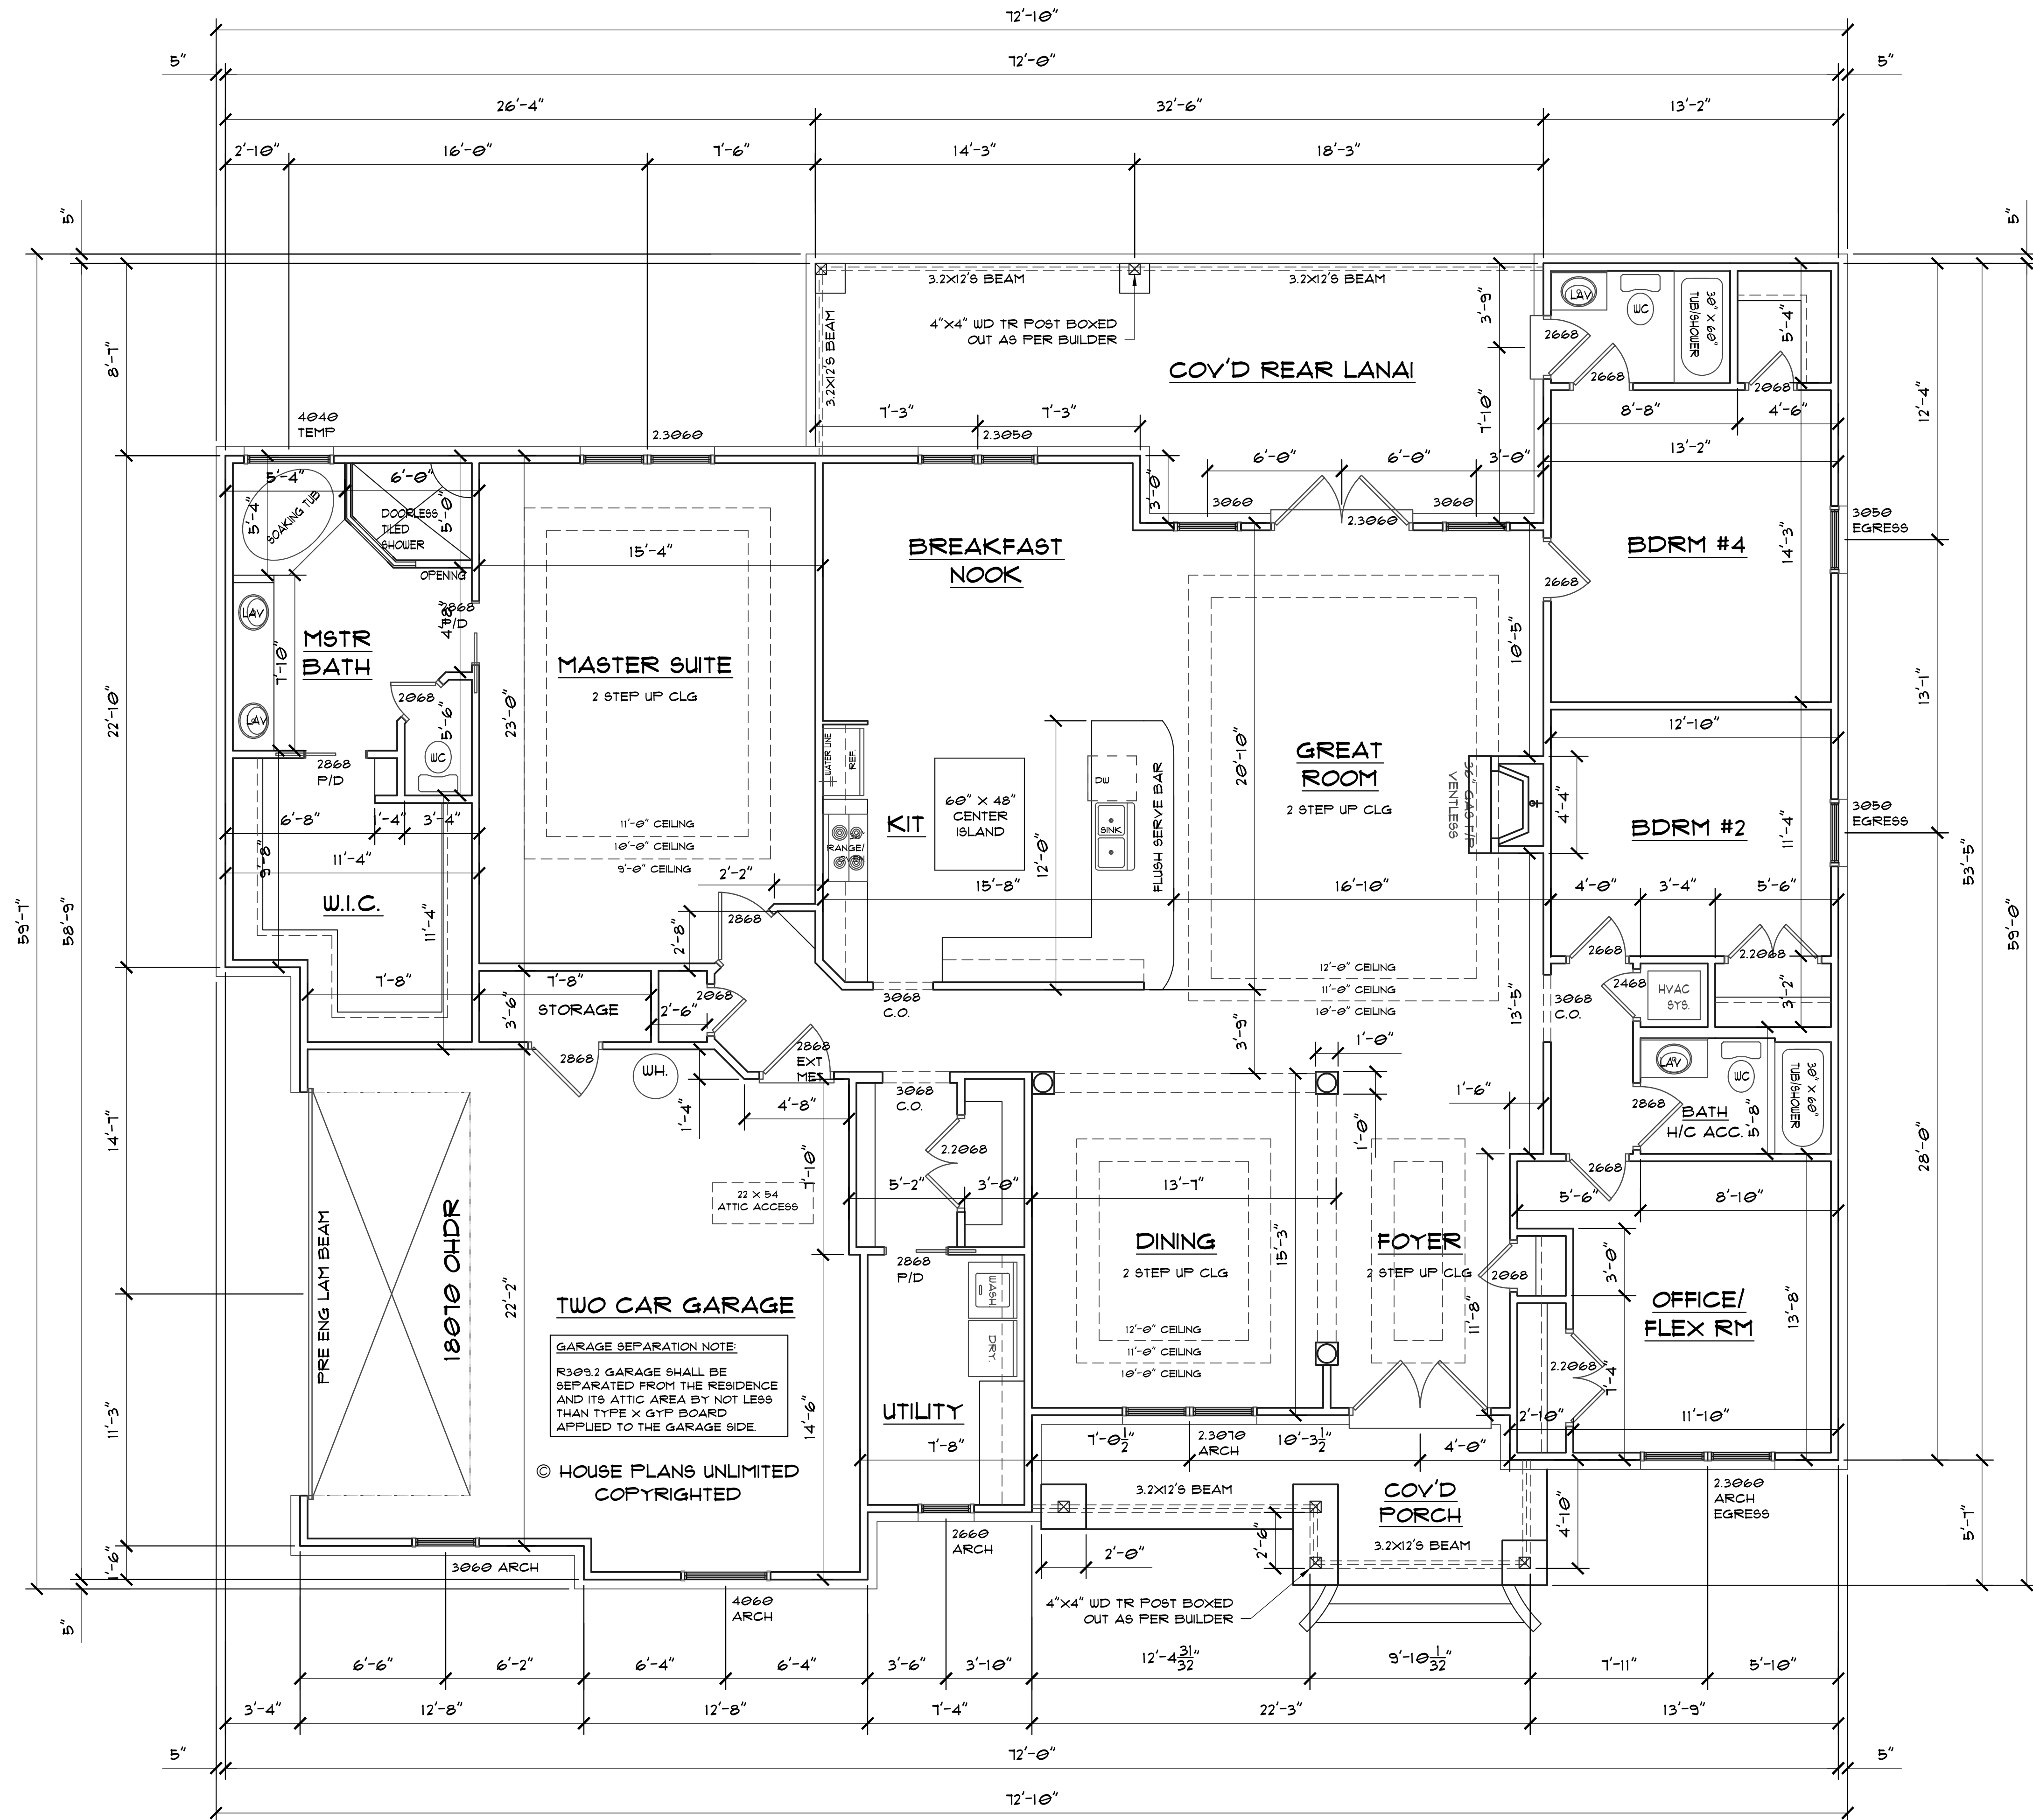


FLOOR PLAN

SCALE: 1/4"=1'-0"

NOTE:
ALL CEILINGS 9'-0" HIGH
UNLESS NOTED OTHERWISE

AREA CALCULATIONS		
LIVING AREA (BRICK)	2834	S.F.
TWO CAR GARAGE	766	S.F.
COV FRONT PORCH	136	S.F.
COV REAR LANAI	315	S.F.
TOTAL UNDER ROOF	4051	S.F.

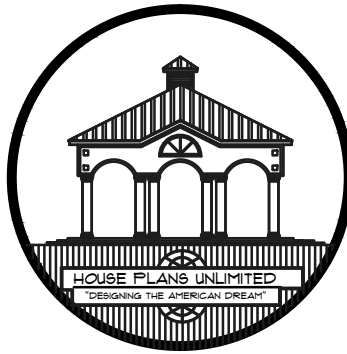

THE PURCHASER OF THESE PLANS IS ENTITLED TO THEIR USE FOR THE CONSTRUCTION OF NO MORE THAN ONE RESIDENCE. ANY UNAUTHORIZED USE MAY RESULT IN LEGAL ACTION UNDER THE COMMON COPYRIGHT ACT.
THE PLANS SHALL NOT BE REPRODUCED IN ANY WAY WITHOUT EXPRESSED WRITTEN PERMISSION FROM HOUSE PLANS UNLIMITED.

HOUSE PLANS UNLIMITED


4400 BATON BLVD. SUITE 25-B PENSACOLA, FL 32504-4711 / 850-471-2040 / 850-471-2040 FAX / 850-471-2040 EMAIL: HOMES@UNLIMITEDHOMES.COM

CUSTOMER INFO:	
NAME:	ABERNATHY LOT 24
ADDRESS:	
BUILDER INFO:	
BUILDER:	RHS LLC

PROJECT INFO:	
PROJECT NO:	HPU 15-2205
CAD FILE NO:	
DRAWN BY:	MM
DATE:	07-24-2015
REVISIONS:	

SHEET NUMBER

A2

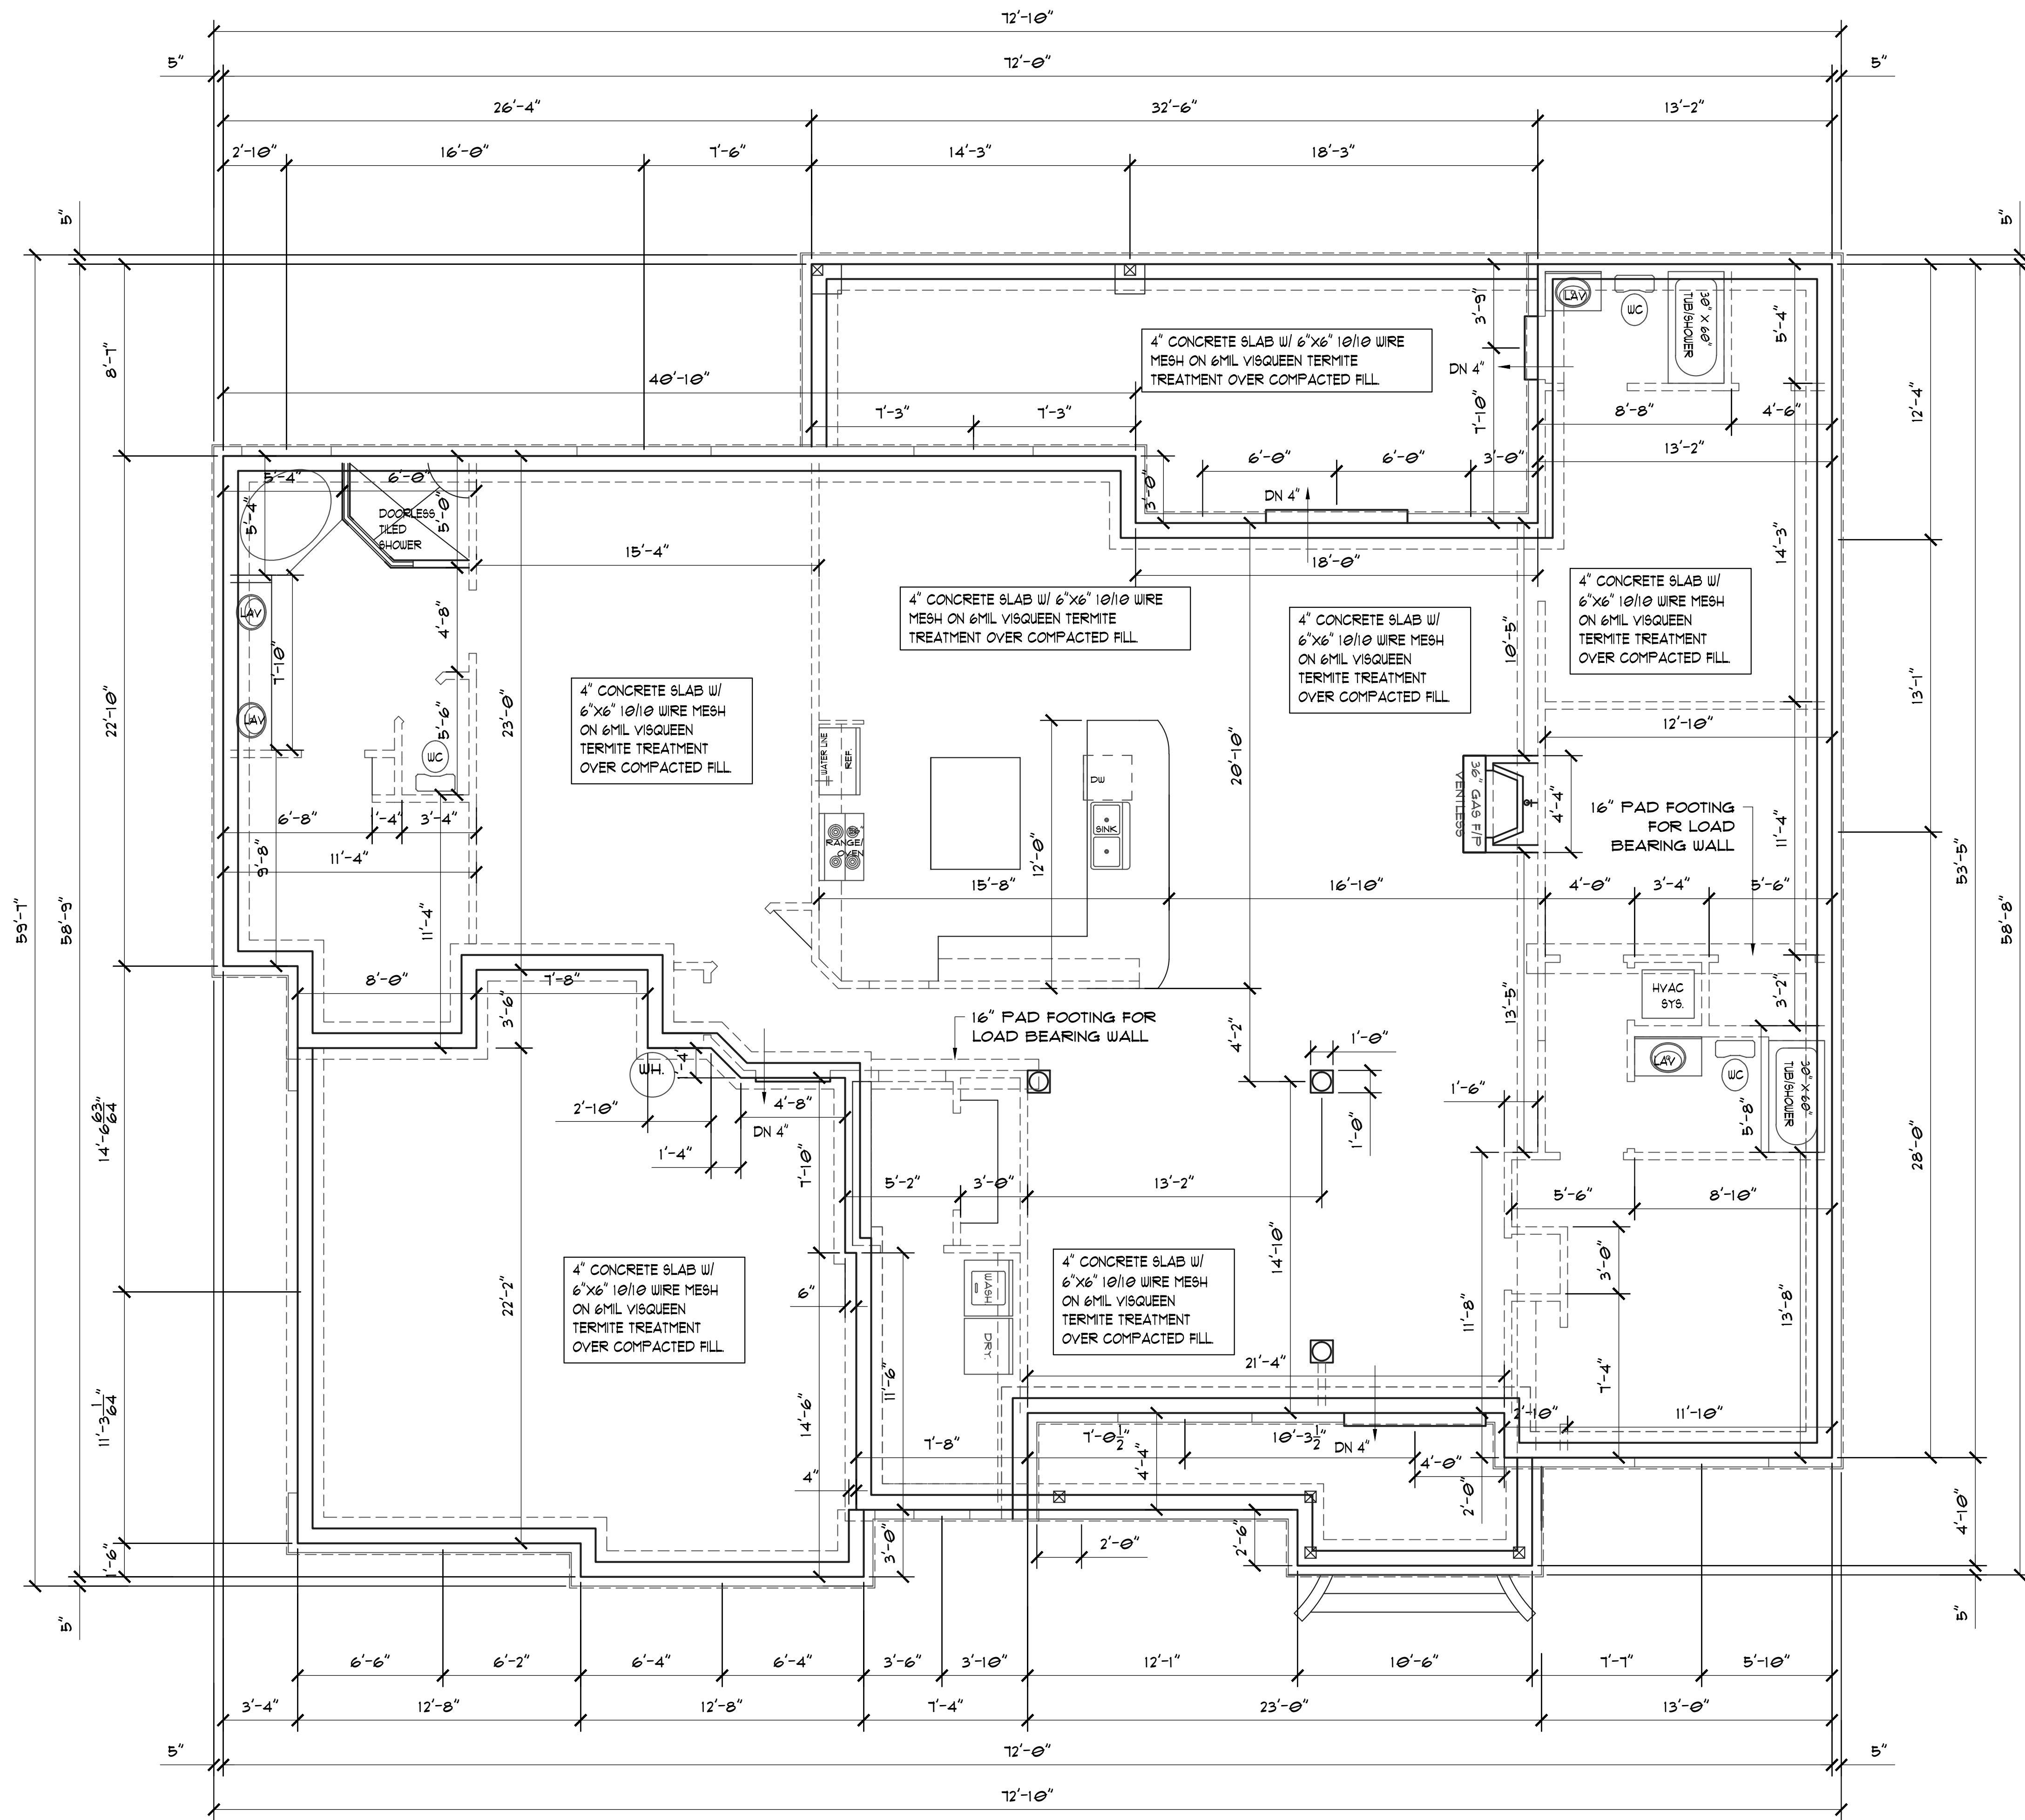

FOUNDATION PLAN

SCALE: 1/4"=1'-0"

NOTE:
OPTIONAL FIBERMESH
IN LIEU OF
6"x6" 10/10 WIREMESH
SEE CONTRACTOR


GENERAL NOTE:
TERMITE TREATMENT
SOIL SPRAY PENETRATION
OR
ENVIRONMENTAL SECURITY
BORATE
WDO WOOD TREATMENT
AT BUILDERS OPTION

GENERAL NOTES:

LOAD BEARING WALLS
CONTRACTOR TO VERIFY ALL LOAD BEARING
WALL LOCATIONS WITH TRUSS COMPANY
\$ BUILDING CONTRACTOR PRIOR TO CONSTRUCTION

FINISHED FLOOR GENERAL NOTE:
FINISHED FLOOR OF ANY SPACE
OPEN TO THE ELEMENTS INCLUDING
ALL COV. PORCHES, PATIOS, CARPORTS ETC.
SHALL BE DROPPED 4" MIN FROM
FINISHED FLOOR OF MAIN HOUSE
\$ SHALL BE SLOPED AWAY FROM HOUSE
TO INSURE WATER RUNOFF AS PER BUILDER.

GARAGE SLAB NOTE:
CONCRETE SLAB SHALL DROP 4" MIN
FROM FINISHED FLOOR OF MAIN HOUSE
\$ SHALL BE SLOPED TOWARDS GARAGE DOORS
AS PER BUILDER OR A DRAIN IS TO BE
INSTALLED ACCORDING TO F.B.C. 2014

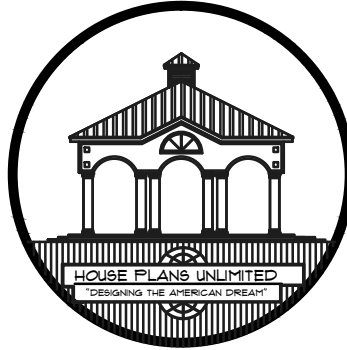


THE PURCHASER OF THESE PLANS IS
ENTITLED TO THEIR USE FOR THE
CONSTRUCTION OF NO MORE THAN ONE
RESIDENCE ANY UNAUTHORIZED USE MAY
RESULT IN LEGAL ACTION UNDER THE
COMMON COPYRIGHT ACT.
THE PLANS SHALL NOT BE REPRODUCED IN
ANY WAY WITHOUT EXPRESSED WRITTEN
PERMISSION FROM HOUSE PLANS UNLIMITED

HOUSE PLANS UNLIMITED

4400 BATOU BLVD. SUITE 25-B PENSACOLA, FL 32506-4171 / 850-417-2040 EMAIL: HOMESPLANSUNLIMITED@GMAIL.COM

PROJECT INFO:		CUSTOMER INFO:	
DATE:	01-24-2015	NAME:	ABERNATHY LOT 26
DRAWN BY:	MM	ADDRESS:	
DATE:	01-24-2015	BUILDER INFO:	RHS LLC
REVISIONS:			

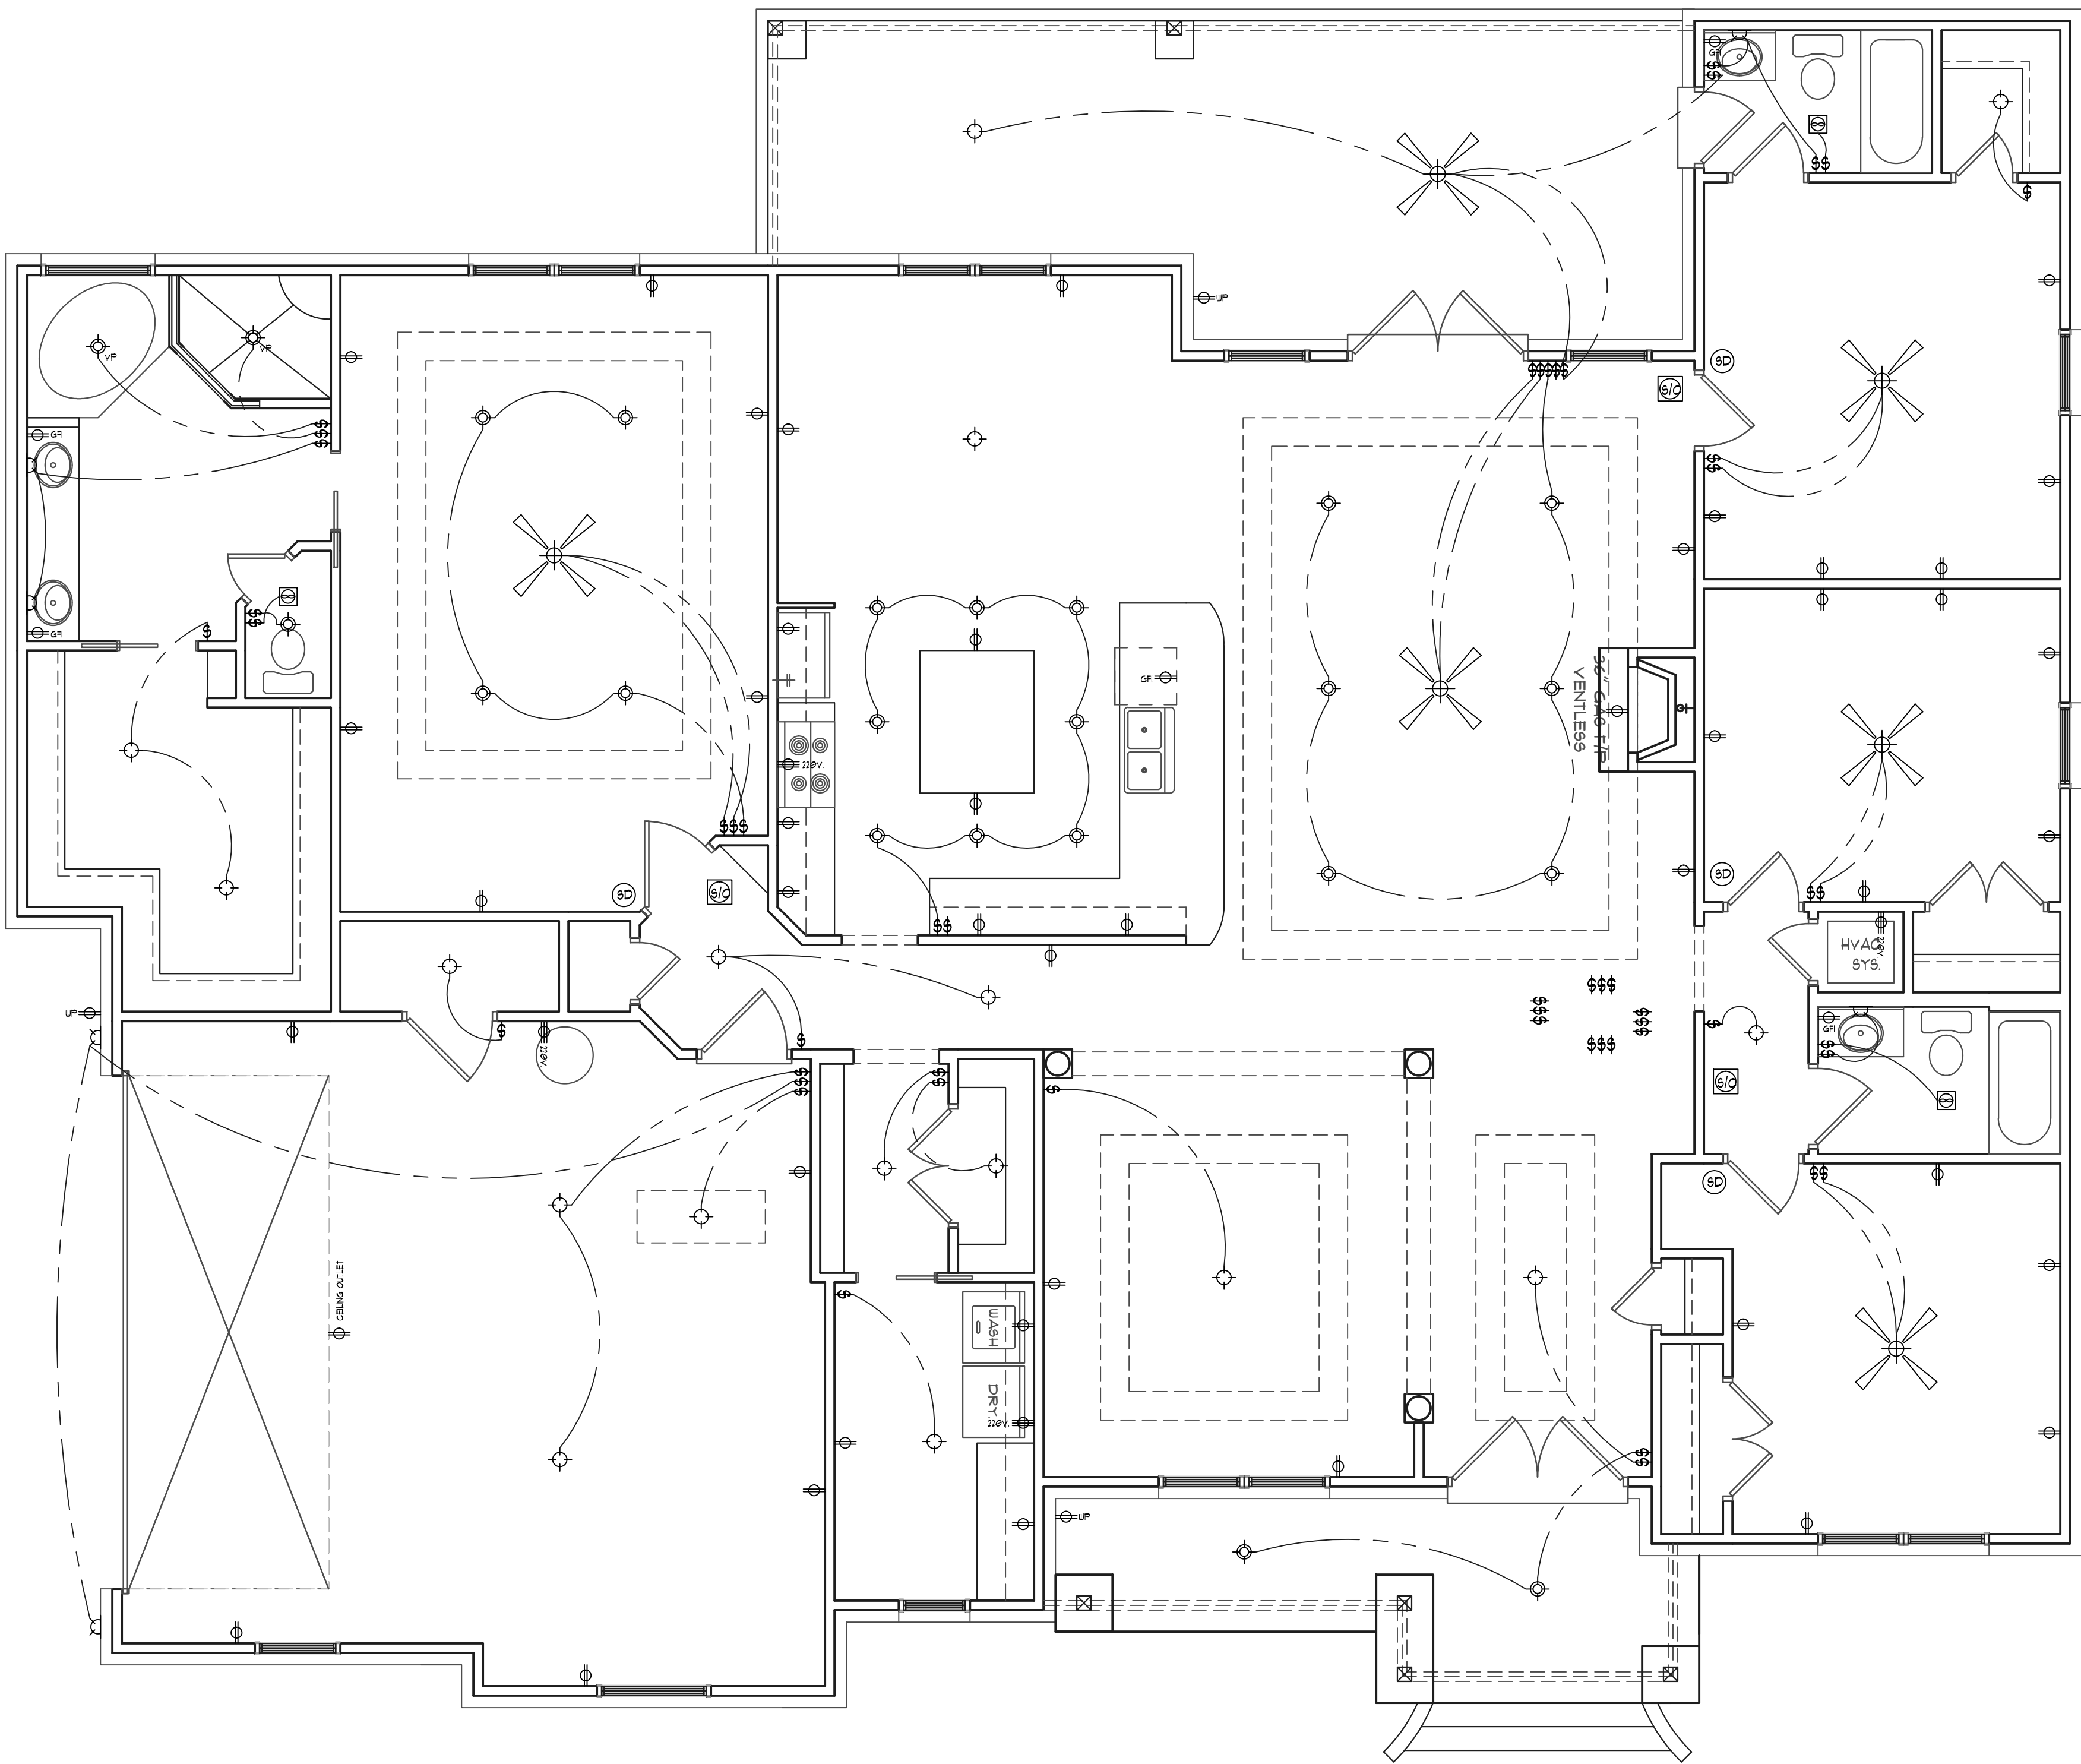

ELECTRICAL PLAN

SCALE: 1/4"=1'-0"

ELECTRICAL LEGEND

- RECESSED CAN LIGHT
- DIRECTIONAL CAN LIGHT
- MINI RECESSED CAN LIGHT
- SURFACE MOUNT LIGHT
- HANGING/PENDANT LIGHT
- WALL MOUNTED LIGHT
- SURFACE MOUNT LIGHT WITH PULL CHAIN
- CEILING MOUNTED 4 BULB FLOURESCENT LIGHT
- FLOURESCENT LIGHT IN CLOSET ABOVE DOOR
- FLOODLIGHT (WITH MOTION DETECTOR
ACTIVATES WITH MAIN SWITCH OVERRIDE)
- EXHAUST FAN
- EXHAUST FAN WITH LIGHT
- CEILING FAN WITH LIGHT KIT
- CEILING FAN
- PHONE JACK
- COMPUTER JACK
- SWITCH
- SMOKE DETECTOR
- SMOKE DETECTOR W/ CARBON MONOXIDE DETECTOR
- CABLE JACK
- 110 VOLT DUPLEX OUTLET MOUNTED AT BASEBOARD
- 110 VOLT DUPLEX OUTLET
- 220V OUTLET
- GROUND FAULT INDICATOR RECEPTACLE
- FLOOR OUTLET

NOTES:

SMOKE DETECTORS IN EACH BEDROOM AND MAIN HALLWAY
SMOKE DETECTORS TO BE HARDWIRED, INTERCONNECTED AND HAVE A BATTERY BACK-UP.

CARBON MONOXIDE DETECTORS INSTALLED WITHIN 10 FEET OF EACH
ROOM USED FOR SLEEPING PURPOSES. (SEE ELECTRICAL PLAN)
THEY ARE TO BE HARDWIRED, INTERCONNECTED, & HAVE A BATTERY BACKUP.
COMBINATION SMOKE/CARBON MONOXIDE ALARMS SHALL BE LISTED OR LABELED BY
A NATIONALLY RECOGNIZED TESTING LABORATORY.

ELECTRICAL DIAGRAM IS SUGGESTIVE ONLY. CONSULT OWNERS FOR
FURTHER INFORMATION ON TYPE, NUMBER, AND LOCATION OF ALL ELECTRICAL
RELATED UNITS

EXACT DUCT AND VENT SIZES AND LOCATIONS TO BE DETERMINED BY
HEATING CONTRACTOR PRIOR TO CONSTRUCTION.
AIR UNIT SIZES, TYPE, AND ZONING AREAS TO BE DETERMINED BY
HEATING CONTRACTOR


SERVICE POINT OF ATTACHMENT SHALL BE EXPOSED 18" FOR DRIP LEG

ALL CONNECTORS IN SERVICE PANEL SHALL BE TIGHT

SERVICE PANEL SHALL BE GROUNDED.

ALL CIRCUITS IN CIRCUIT PANEL SHALL BE LABELED.

SEE OWNER OR CONTRACTOR FOR CABLE AND PHONE JACK LOCATIONS

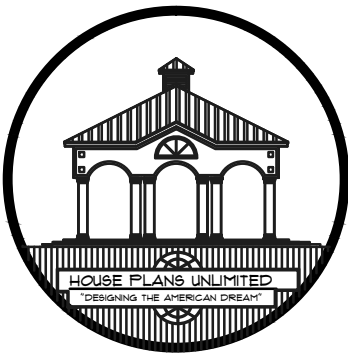

THE PURCHASER OF THESE PLANS IS
ENTITLED TO THEIR USE FOR THE
CONSTRUCTION OF NO MORE THAN ONE
RESIDENCE ANY UNAUTHORIZED USE MAY
RESULT IN LEGAL ACTION UNDER THE
COMMON COPYRIGHT ACT.
THE PLANS SHALL NOT BE REPRICED IN
ANY WAY WITHOUT EXPRESSED WRITTEN
PERMISSION FROM HOUSE PLANS UNLIMITED.

HOUSE PLANS UNLIMITED
4400 BATON BLVD. SUITE 25-B PENSACOLA, FL 32504-4177 / 850-712-2040 EMAIL: HOMEPANSUNLIMITED@GMAIL.COM

CUSTOMER INFO:	
NAME:	ABERNATHY LOT 26
ADDRESS:	
BUILDER INFO:	
BUILDER:	RHS LLC

PROJECT INFO:	
DATE:	01-15-2005
CAD FILE NO:	111
DRAWN BY:	MM
DATE:	01-24-2015
REVISIONS:	

