


COVER SHEET	1
FIRST FLOOR PLAN	2
SECOND FLOOR PLAN	3
ROOF PLAN	4
FRONT & REAR ELEVATION	5
LEFT & RIGHT ELEVATION	6
ADDITIONAL ELEVATIONS	7
CROSS SECTION	8
FIRST FLOOR ELECTRICAL	9
SECOND FLOOR ELECTRICAL	10
FOUNDATION PLAN	11



PLAN 4358 — STRAFFORD MANOR

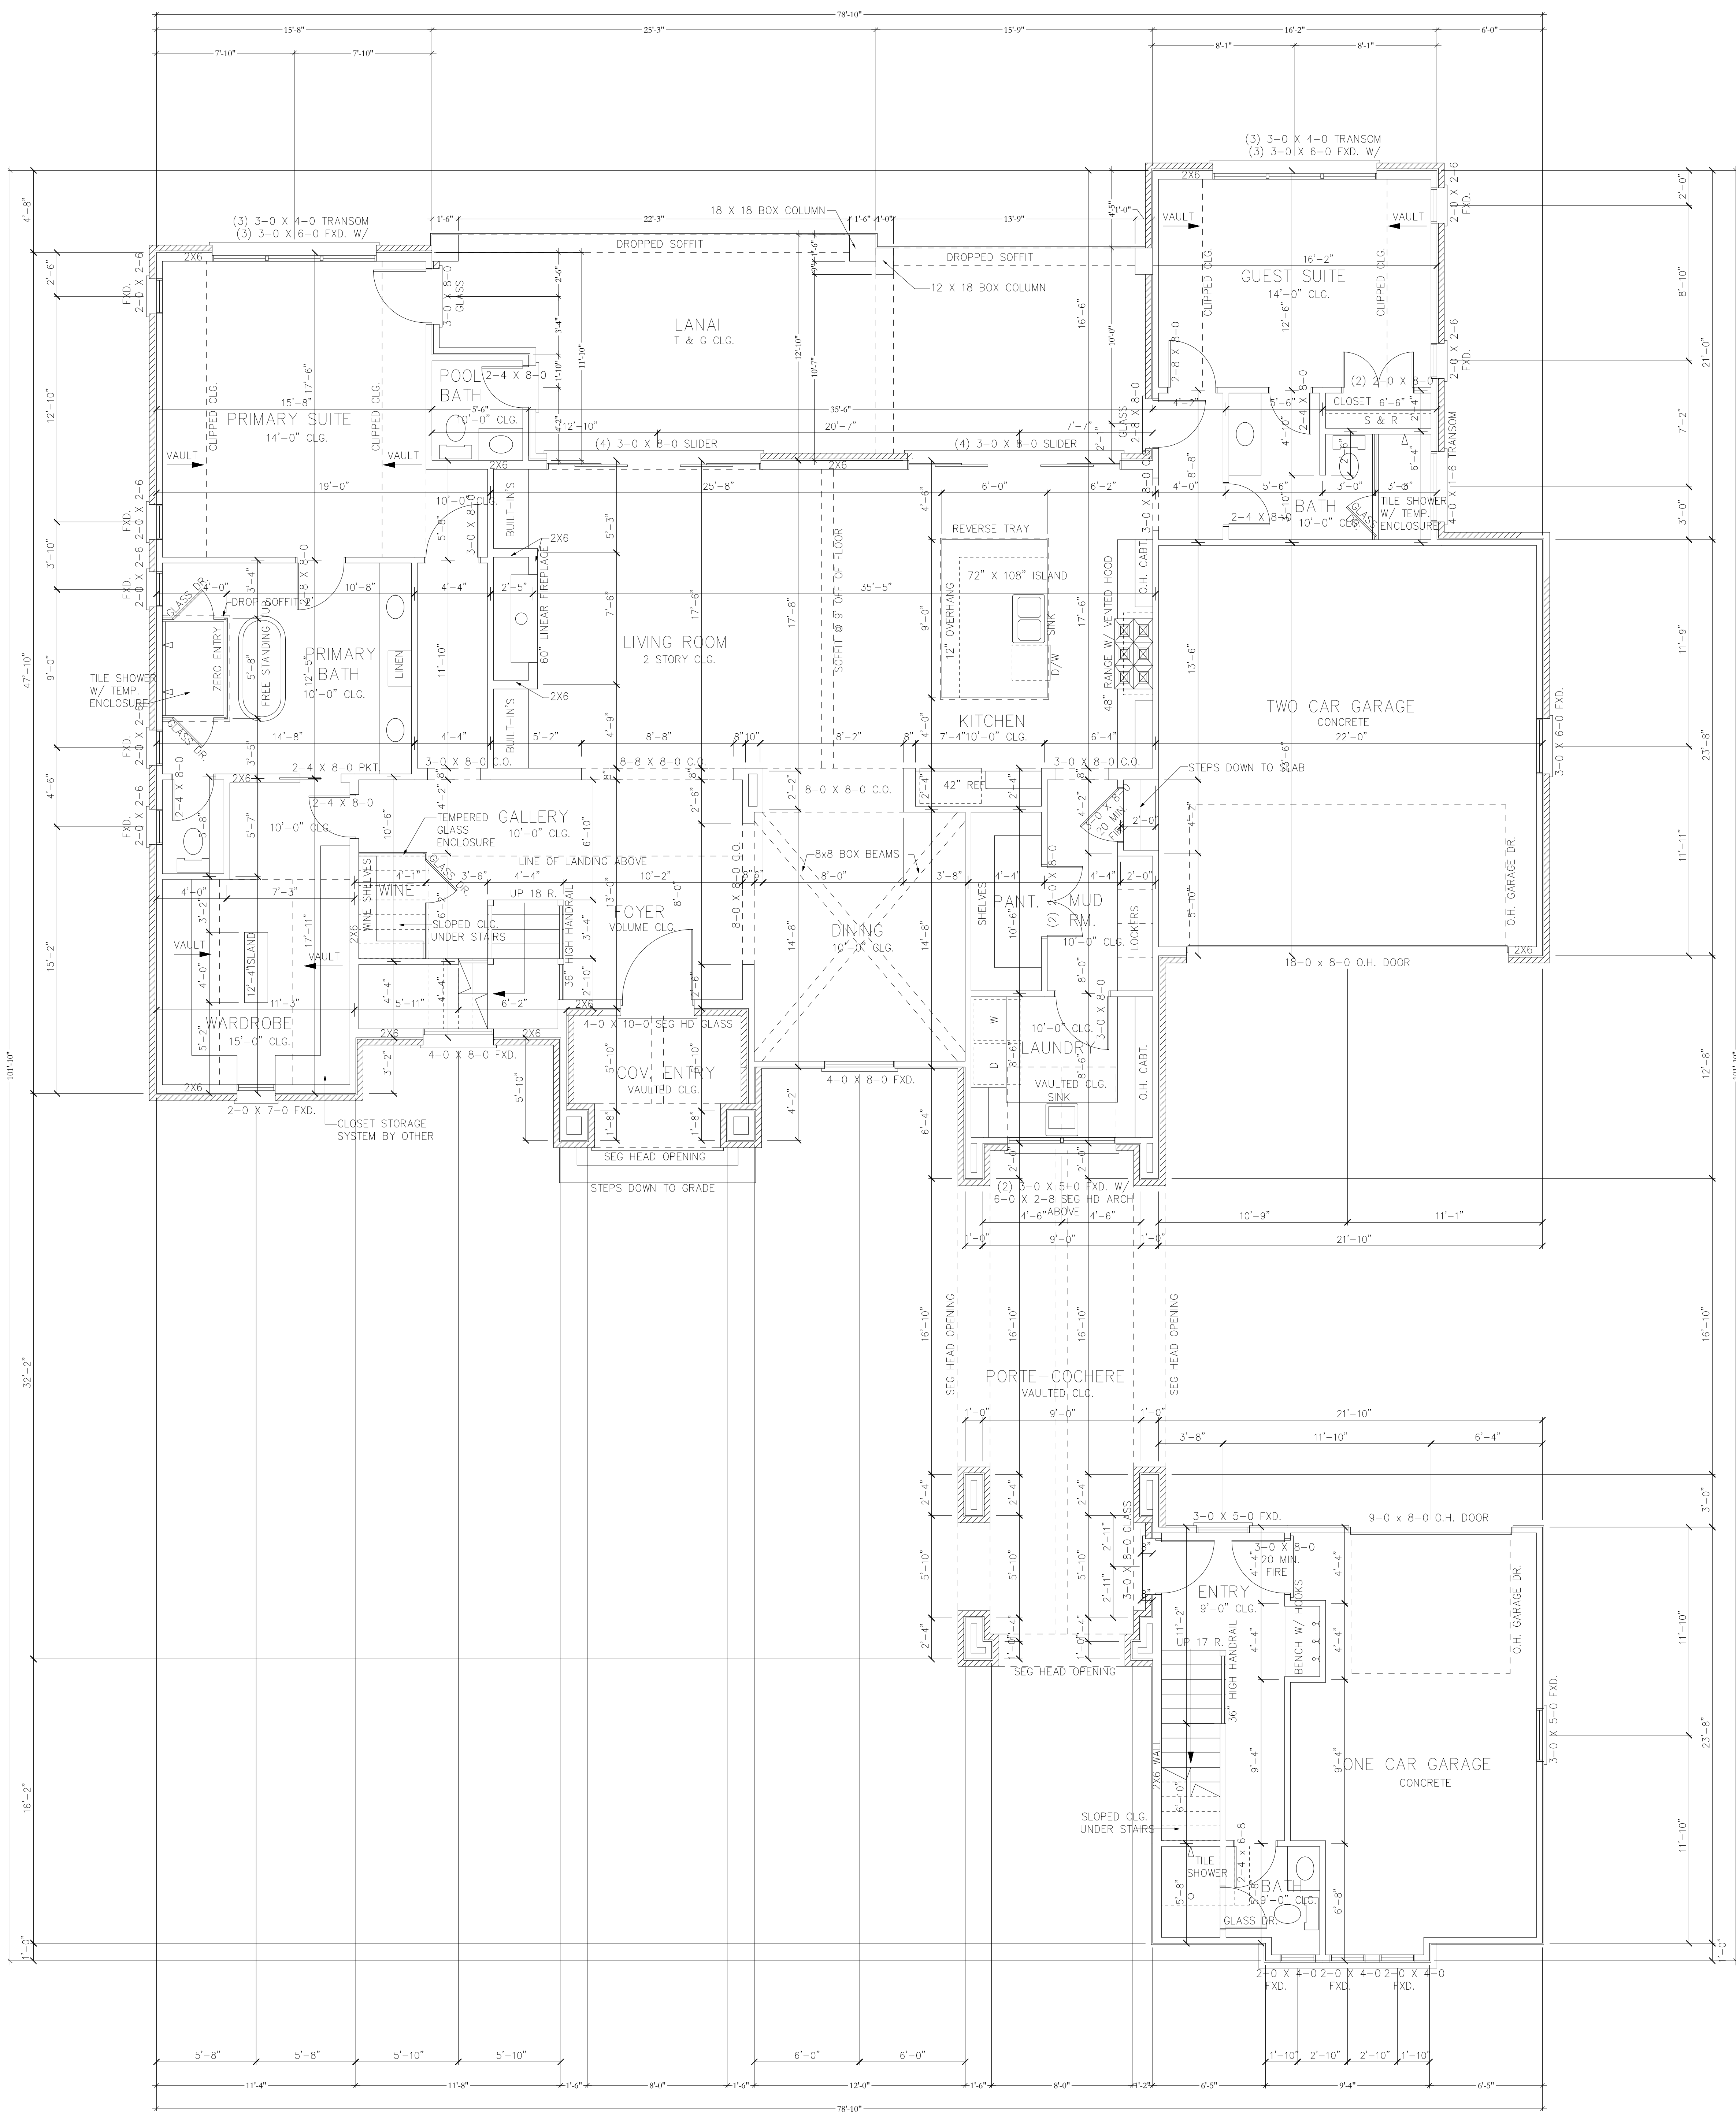


STAIR NOTES

NOTE:
VERIFY ACTUAL CONDITIONS
& FLOOR FINISH MATERIALS
PRIOR TO STAIR FABRICATION

NOTE:
GUARD RAILS & HANDRAILS
SHALL BE IN COMPLIANCE
w/ 2018 N.C.R.C.
HANDRAILS & BALUSTERS SHOWN
MAY NOT REPRESENT THE FINAL
PRODUCT. THIS DRAWING IS FOR
CODE PURPOSES ONLY.

NEWEL POST.

HAND RAIL

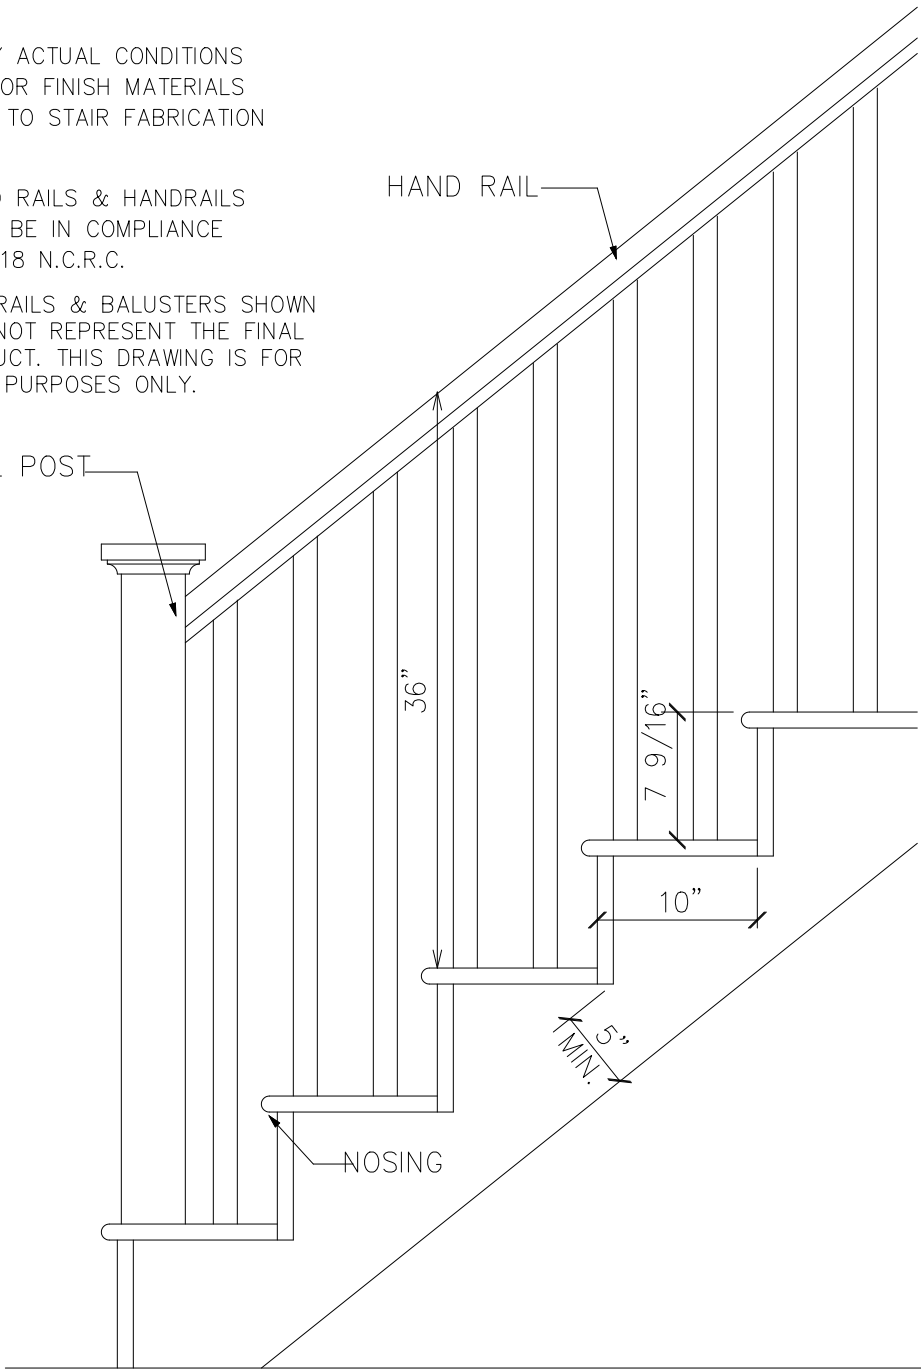

TYPICAL STAIR SECTION

MAIN HOUSE

SCALE 1" = 1'-0"


STAIR NOTES

NOTE:
VERIFY ACTUAL CONDITIONS
& FLOOR FINISH MATERIALS
PRIOR TO STAIR FABRICATION

NOTE:
GUARD RAILS & HANDRAILS
SHALL BE IN COMPLIANCE
w/ 2018 N.C.R.C.
HANDRAILS & BALUSTERS SHOWN
MAY NOT REPRESENT THE FINAL
PRODUCT. THIS DRAWING IS FOR
CODE PURPOSES ONLY.

NEWEL POST.

HAND RAIL

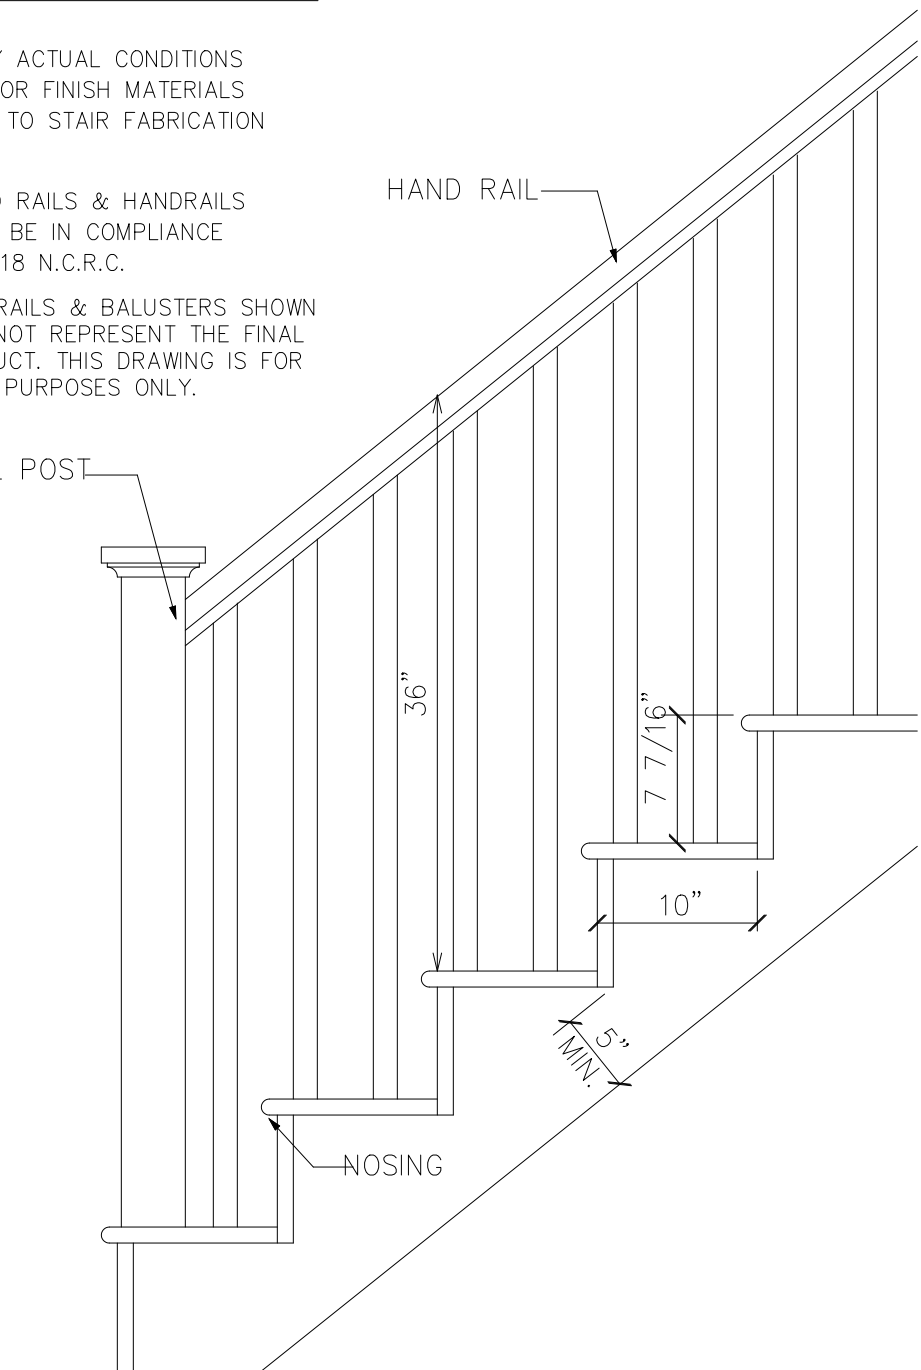

TYPICAL STAIR SECTION

ONE CAR GARAGE

SCALE 1" = 1'-0"

DOOR & WINDOW NOTE

ALL WINDOW & DOOR SIZES ARE NOMINAL
BUILDER TO VERIFY ALL EGRESS & NON-EGRESS
CONDITIONS, FALL PROTECTION CODE & GLAZING
REQUIREMENTS PER CODE w/ WINDOW & DOOR
MANUFACTURER. SELECTED ALL DOORS & WINDOWS TO
COMPLY w/ ALL OF 2018 NORTH CAROLINA RESIDENTIAL
CODES.

FIRST FLOOR NOTES

- 10' CEILING HEIGHT TYP. UNLESS NOTED OTHERWISE
- 8' DOOR AND WINDOW HEIGHT TYP. UNLESS
NOTED OTHERWISE
- IN DWELLING UNITS, WHERE THE OPENING OF AN
OPERABLE WINDOW IS LOCATED MORE THAN 72"
ABOVE THE FINISHED GRADE OR SURFACE BELOW,
THE LOWEST PART OF THE CLEAR OPENING OF THE
WINDOW SHALL BE A MINIMUM OF 24" ABOVE
THE FINISHED FLOOR OF THE ROOM IN WHICH THE
WINDOW IS LOCATED. OPERABLE SECTIONS OF WINDOWS
SHALL NOT PERMIT THE OPENINGS THAT ALLOW PASSAGE
OF A 4" DIAMETER SPHERE WHERE SUCH OPENINGS
ARE LOCATED WITHIN 24" OF THE FINISHED FLOOR.
- ALL FRAMING DIMENSIONS FOR FIREPLACES
SHOULD BE CHECKED PER MFG.

SQUARE FOOTAGE

FIRST FLOOR	2,538
SECOND FLOOR	1,938
DETACHED FIRST FL. HTD.	210
OFFICE	338
TOTAL HEATED	4,124
TWO CAR GARAGE	511
ONE CAR GARAGE	324
PORTICO COCHERE	320
COVERED ENTRY	81
LANAI	485
TOTAL UNDER ROOF	5,845

NOTE: SQUARE FOOTAGE IS FIGURED TO
OUTSIDE OF EXTERIOR FRAME WALL

FIRST FLOOR PLAN

SCALE: 1/4" = 1'-0"

PLAN 3960 – STRAFFORD TWO

PROJECT:

COPYRIGHT 2024

THESE PLANS ARE THE PROPERTY OF ELITE DESIGN GROUP
OF THE UNITED STATES COPYRIGHT LAWS. WHEN YOU PURCHASE
RESIDENTIAL CONSTRUCTION DOCUMENTS FROM ELITE DESIGN
GROUP, YOU AGREE TO HOLD ELITE DESIGN GROUP HARMLESS
FROM ANY AND ALL CLAIMS, DAMAGES, LOSSES AND EXPENSES
ALLOWED BY YOU TO MAKE COPIES AND/OR DRAFTING CHANGES
TO THESE PLANS WITHOUT THE WRITTEN CONSENT OF ELITE DESIGN
GROUP. MAKE PLANS AVAILABLE WITHIN A 15 MILE RADIUS OF DUNEDOWN
CHARLOTTE, NORTH CAROLINA.



ALL ELITE DESIGN GROUP PLANS ARE ARCHITECTURAL PLANS. IT IS
YOUR RESPONSIBILITY TO OBTAIN ALL NECESSARY PERMITS AND
YOU CONSULT A LOCAL ENGINEER AND/OR ARCHITECT WHEN
NECESSARY TO OBTAIN ALL NECESSARY PERMITS AND TO COMPLY WITH ALL LOCAL
ON THE EXPRESS CONDITION THAT YOU COMPLY WITH ALL LOCAL
OR REQUIREMENTS.

DATE:

03/14/2024

SHEET

2

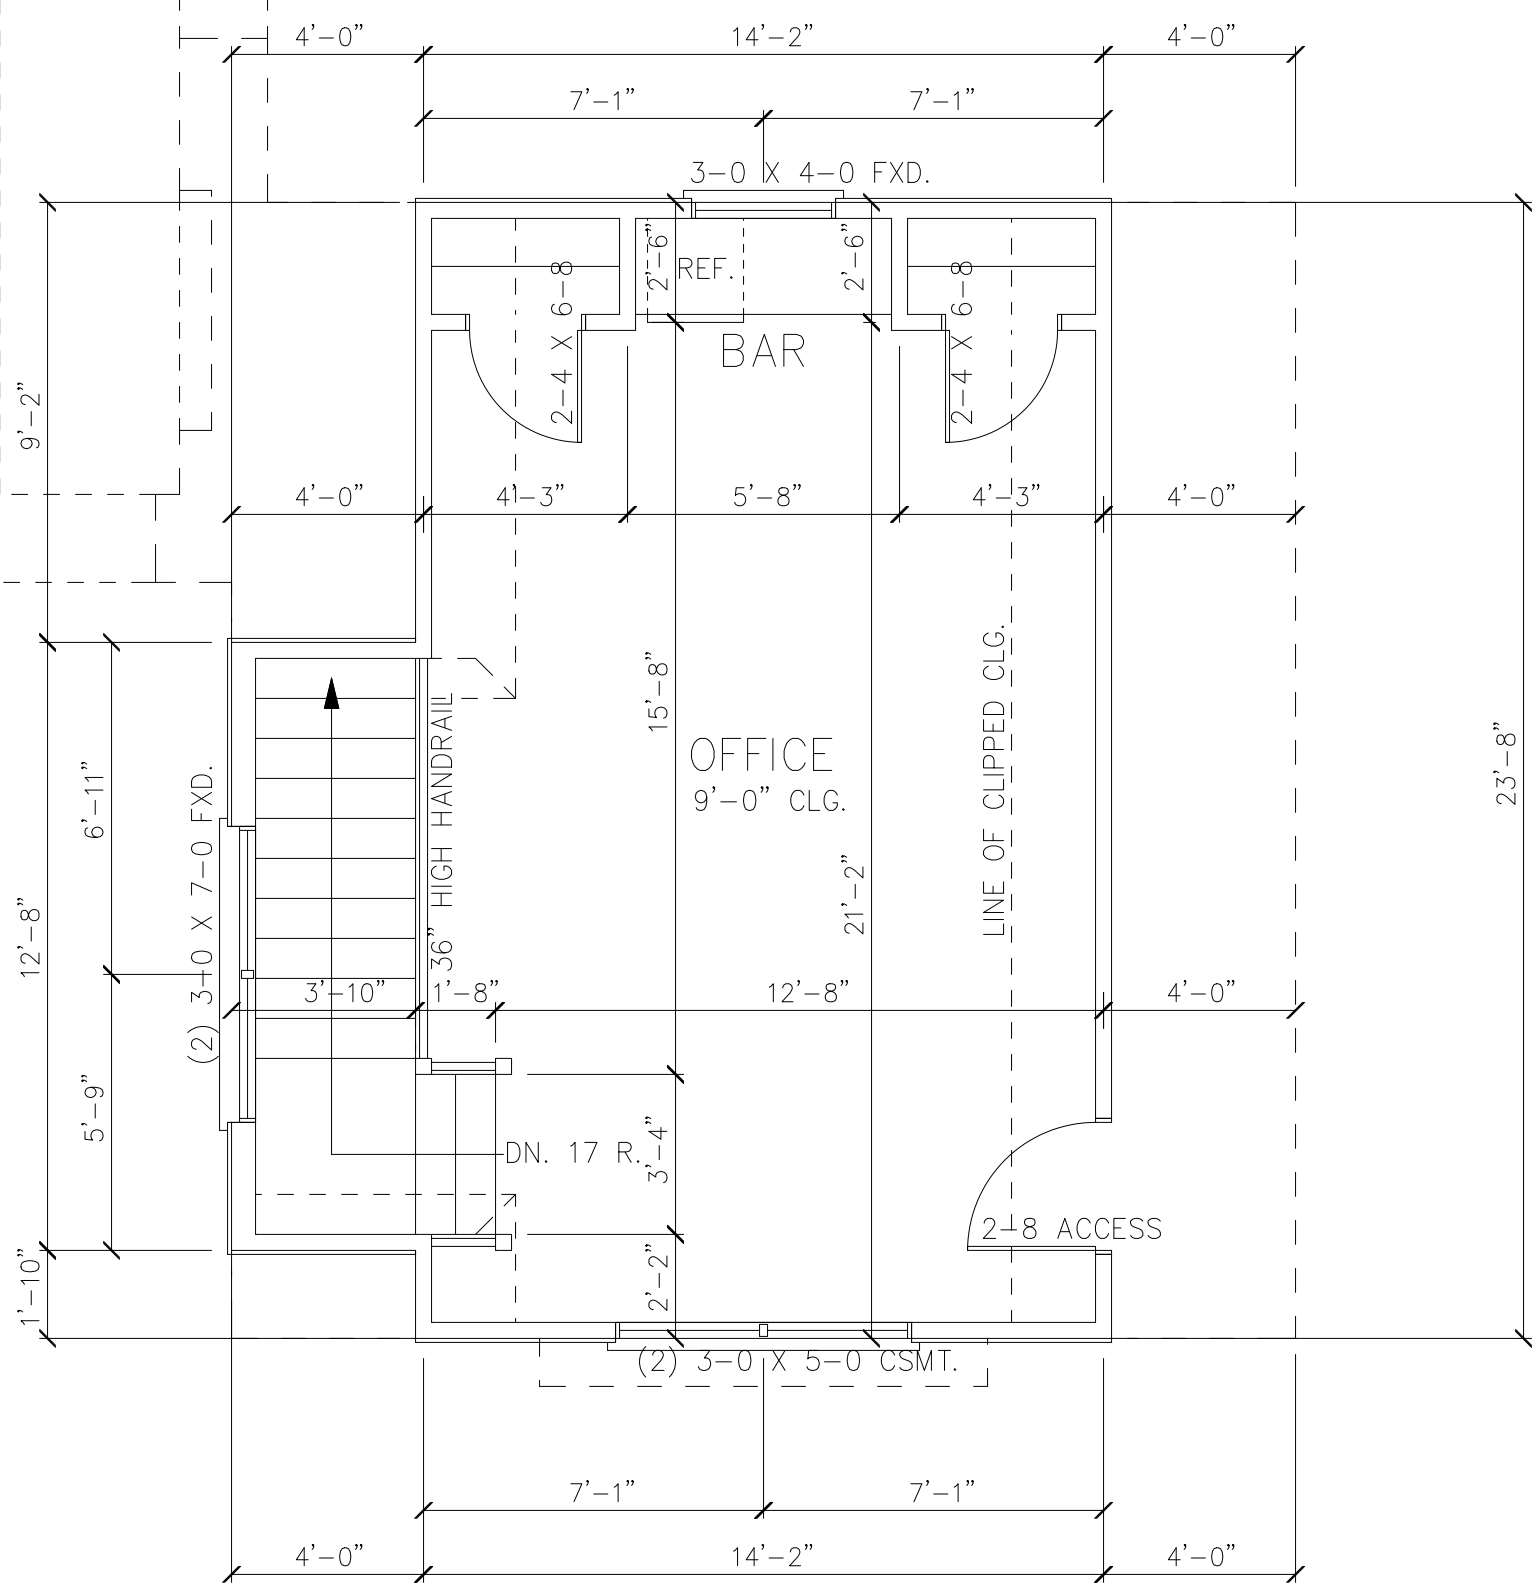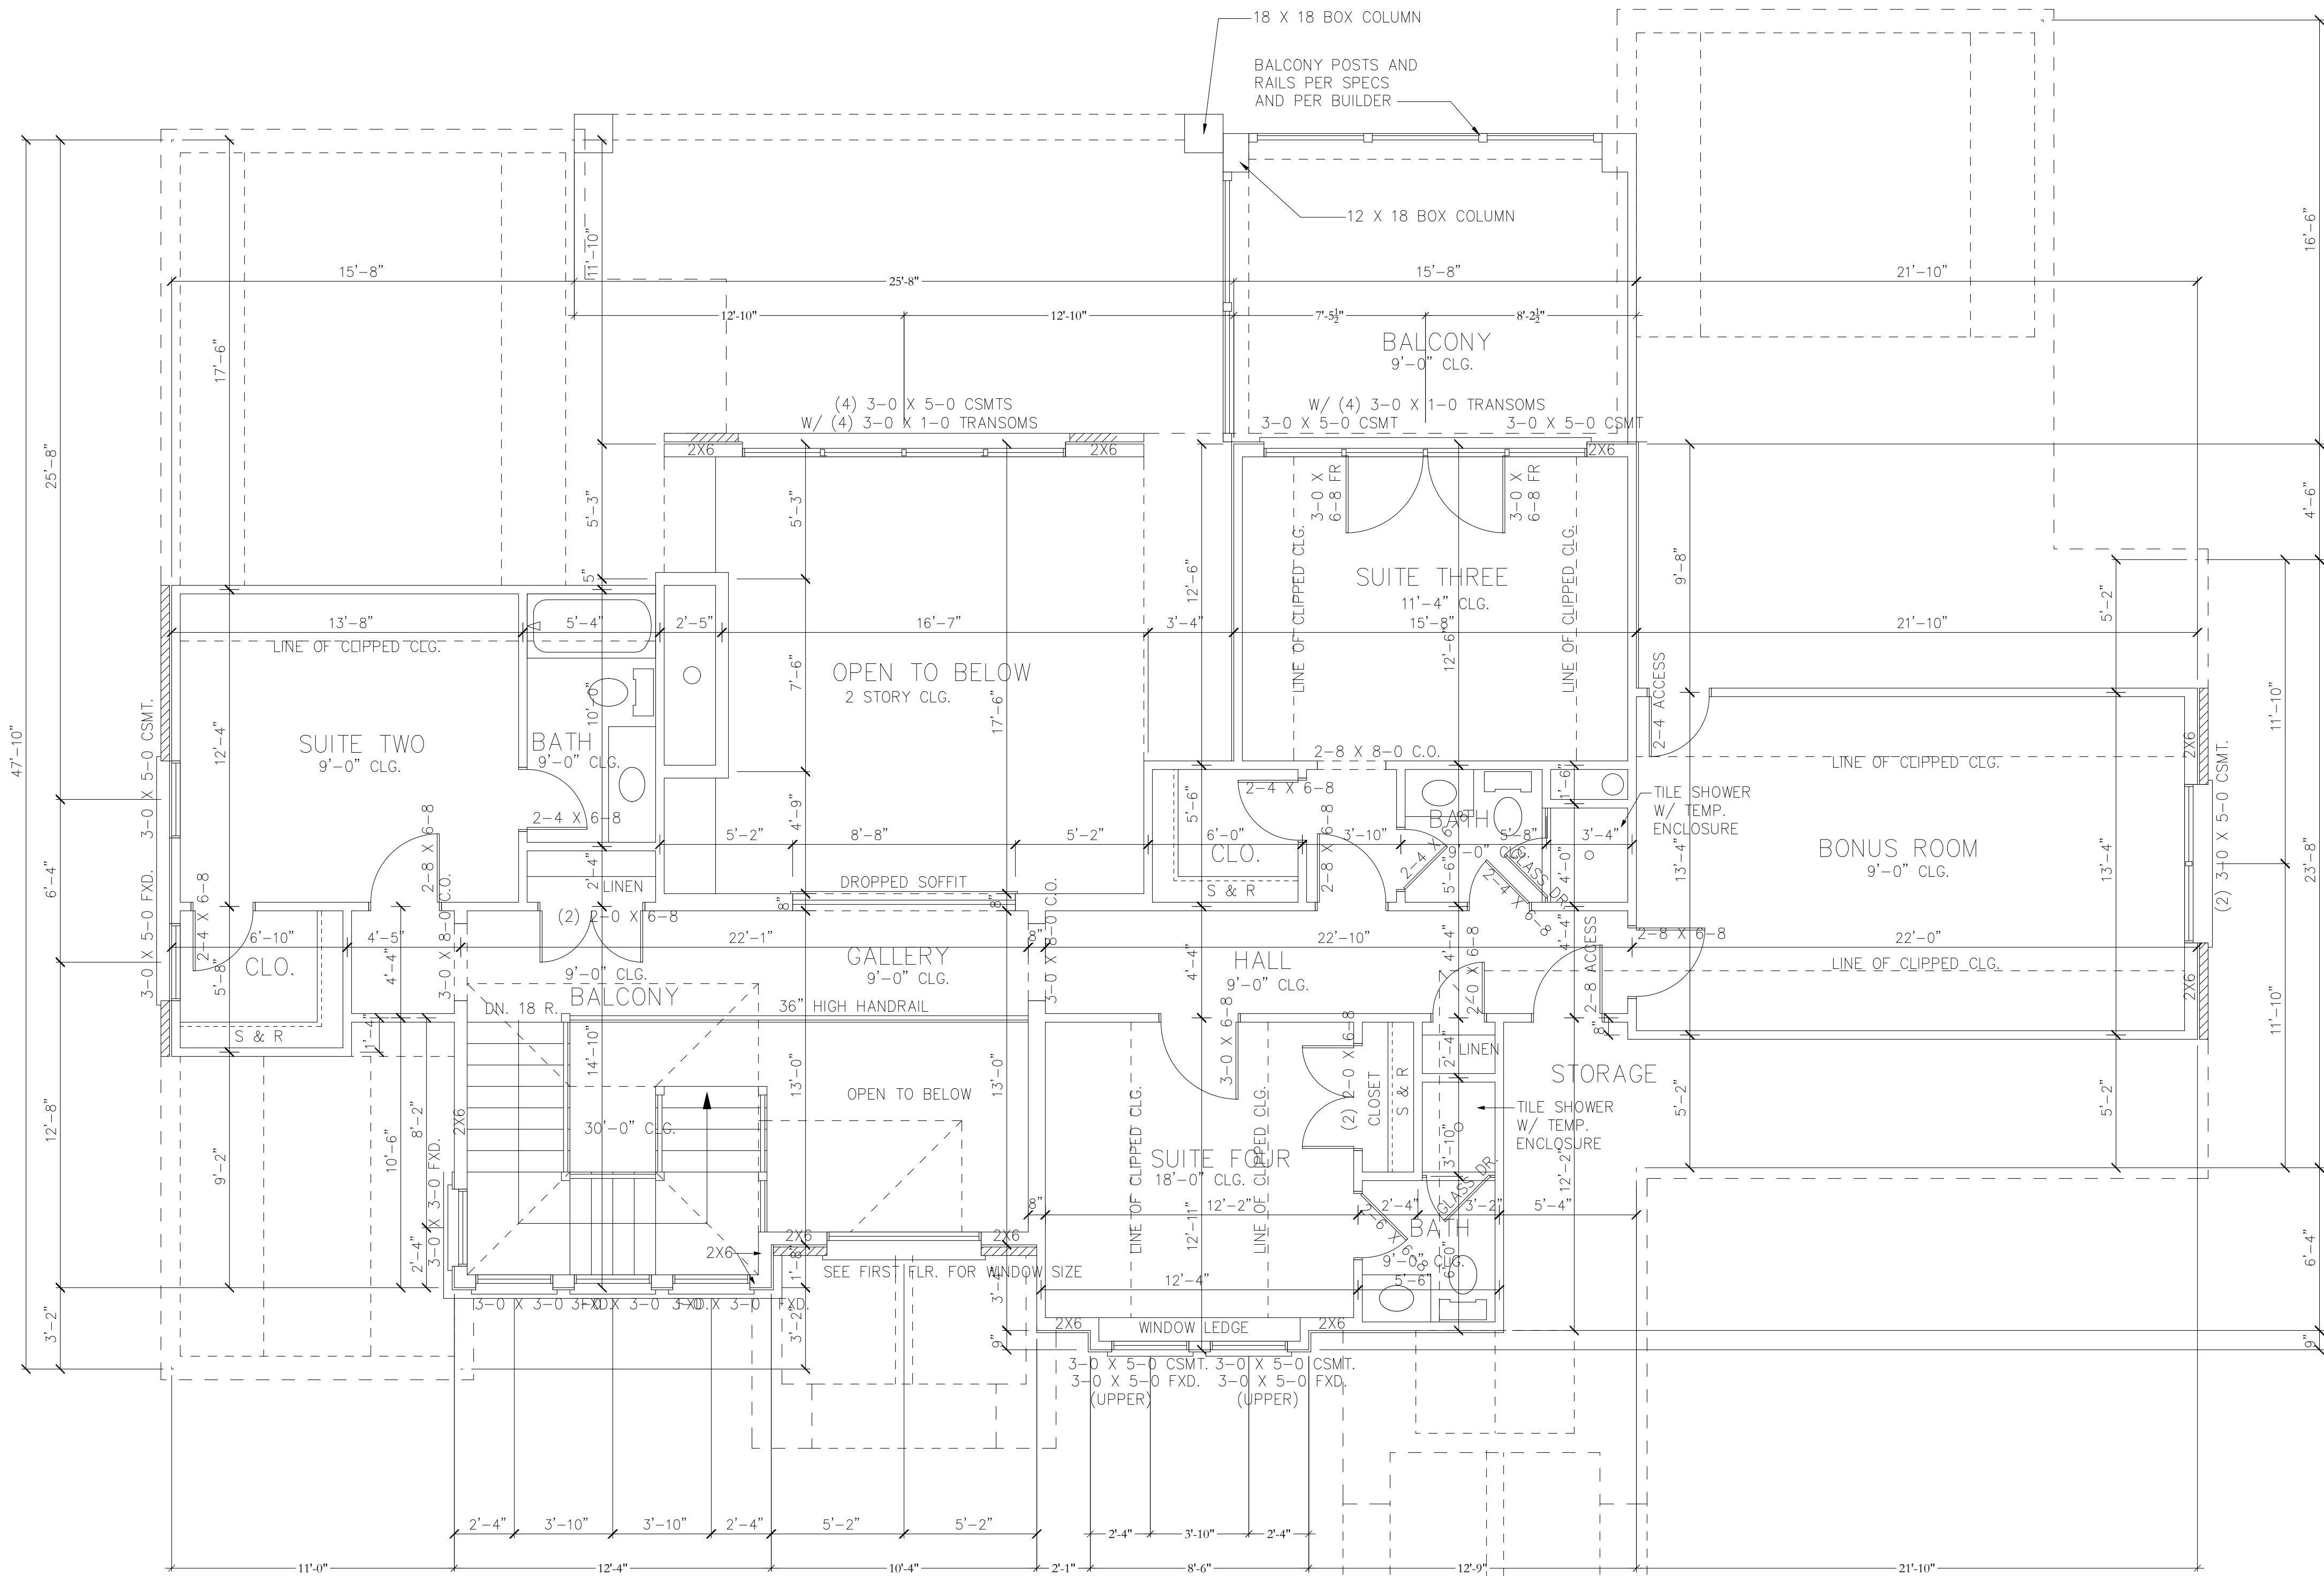

DOOR & WINDOW NOTE

ALL WINDOW & DOOR SIZES ARE NOMINAL. BUILDER TO VERIFY ALL EGRESS & NON-EGRESS CONDITIONS. FOLLOW PROTECTION CODE & GLAZING REQUIREMENTS PER CODE #/ WINDOW & DOOR MANUFACTURE SELECTED. ALL DOORS & WINDOWS TO COMPLY #/ ALL OF 2018 NORTH CAROLINA RESIDENTIAL CODES.

FIRST FLOOR NOTES

- 9' CEILING HEIGHT TYP. UNLESS NOTED OTHERWISE
- WINDOW HEIGHT NOTED ON ELEVATIONS
- 6'-8" INTERIOR DOOR HEIGHT TYP.
- IN DWELLING UNITS, WHERE THE OPENING OF AN OPERABLE WINDOW IS LOCATED MORE THAN 72" ABOVE THE FINISHED GRADE OR SURFACE BELOW, THE LOWEST PART OF THE CLEAR OPENING OF THE WINDOW SHALL BE A MINIMUM OF 24" ABOVE THE FINISHED FLOOR OF THE ROOM IN WHICH THE WINDOW IS LOCATED. OPERABLE SECTIONS OF WINDOWS SHALL NOT PERMIT THE OPENINGS THAT ALLOW PASSAGE OF A 4" DIAMETER SPHERE WHERE SUCH OPENINGS ARE LOCATED WITHIN 24" OF THE FINISHED FLOOR.
- ALL FRAMING DIMENSIONS FOR FIREPLACES SHOULD BE CHECKED PER MFG.

SECOND FLOOR PLAN

SCALE: 1/4" = 1'-0"

PROJECT:

PLAN 3960 - STRAFFORD TWO

THESE PLANS ARE THE PROPERTY OF CLT DESIGN GROUP AND ARE PROTECTED UNDER THE TIME AND CONDITIONS OF A PLAN FROM US. YOU ARE LICENSED TO BUILD ONLY ONE COPY OF THIS PLAN FOR YOUR OWN USE. ANY OTHER COPIES OR REPRODUCTION, IN WHOLE OR IN PART, WITHOUT THE WRITTEN CONSENT OF CLT DESIGN GROUP IS PROHIBITED. THESE PLANS ARE NOT TO BE USED FOR ANY OTHER PROJECTS WITHOUT THE WRITTEN CONSENT OF CLT DESIGN GROUP. 



© COPYRIGHT 2024

DATE:
03/14/2024


SHEET

3

P.O. Box 691286
Mint Hill, NC 28227
tel: 704-545-2928

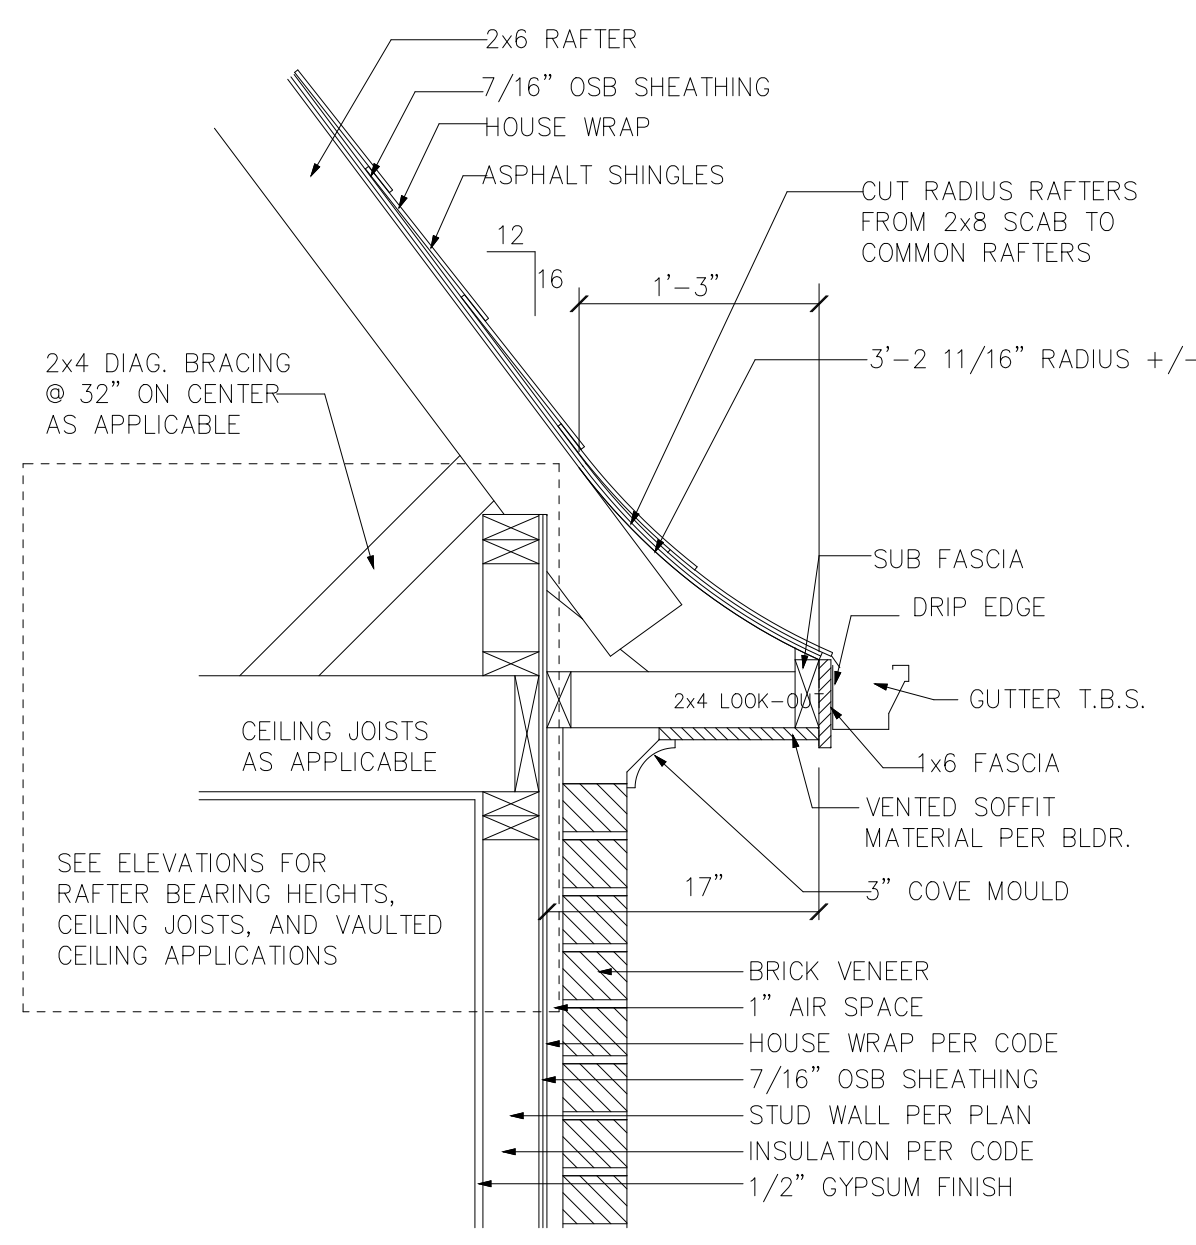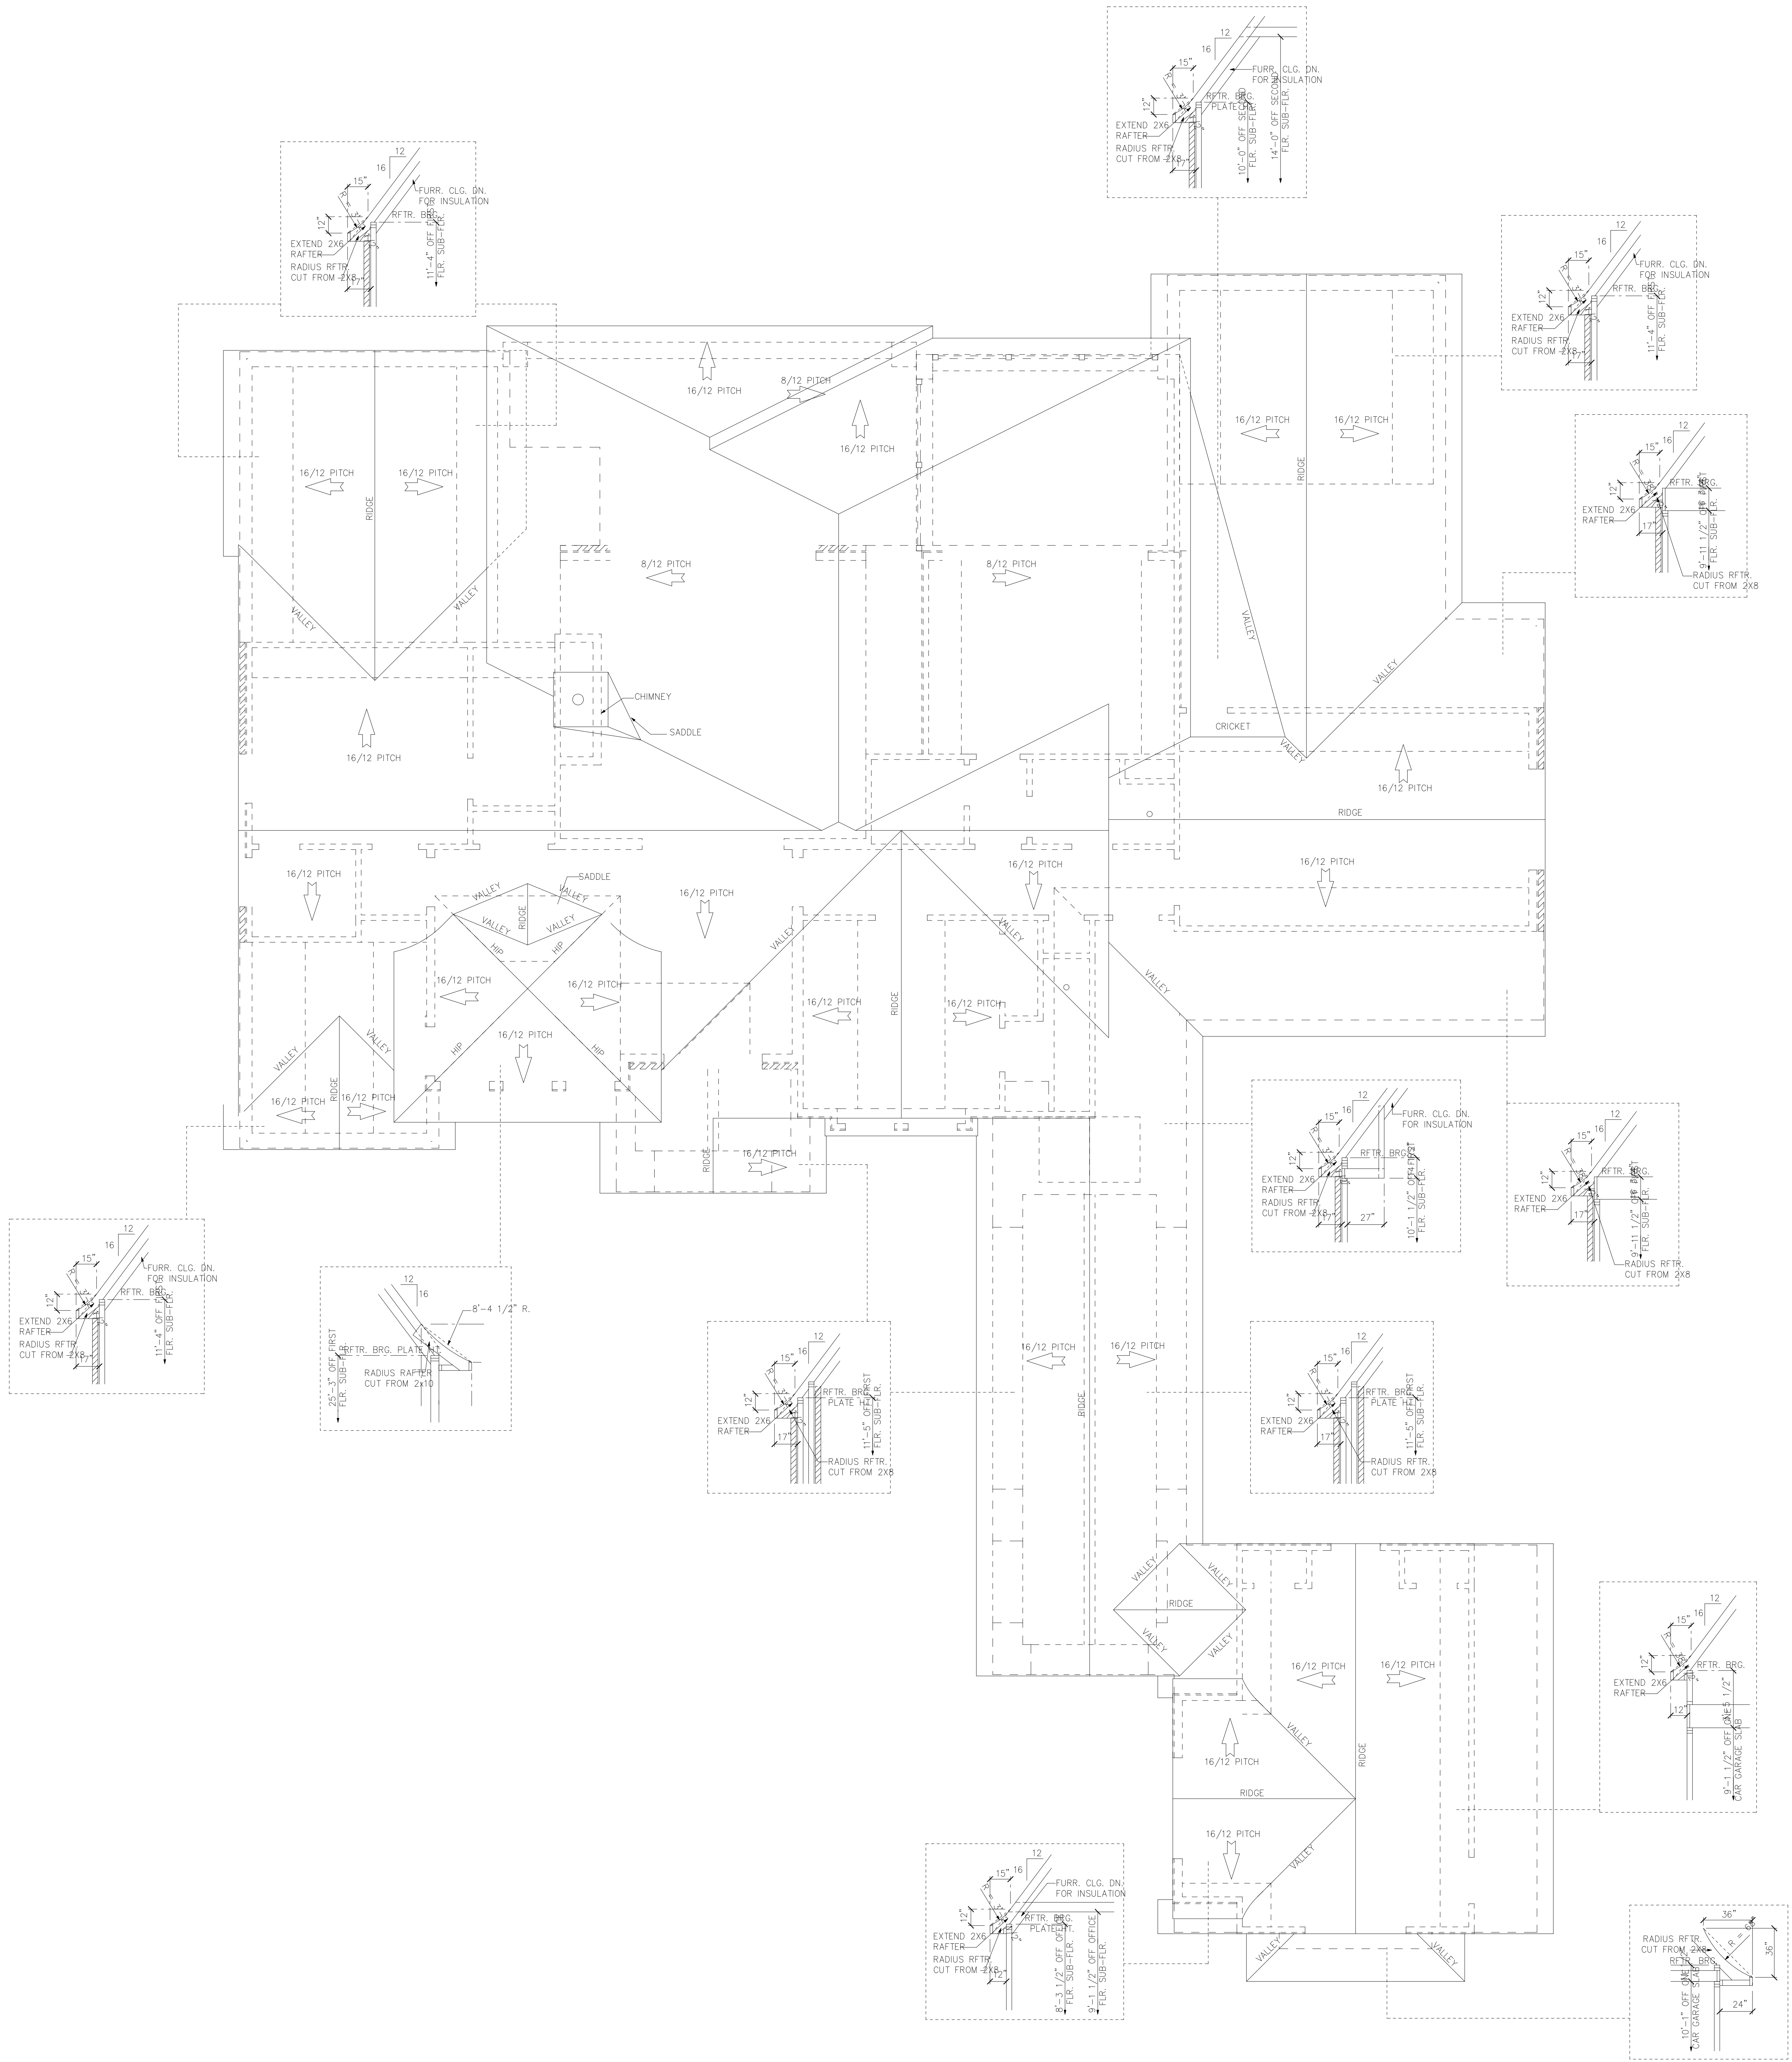

TYPICAL CORNICE DETAIL
SCALE 1" = 1'-0"

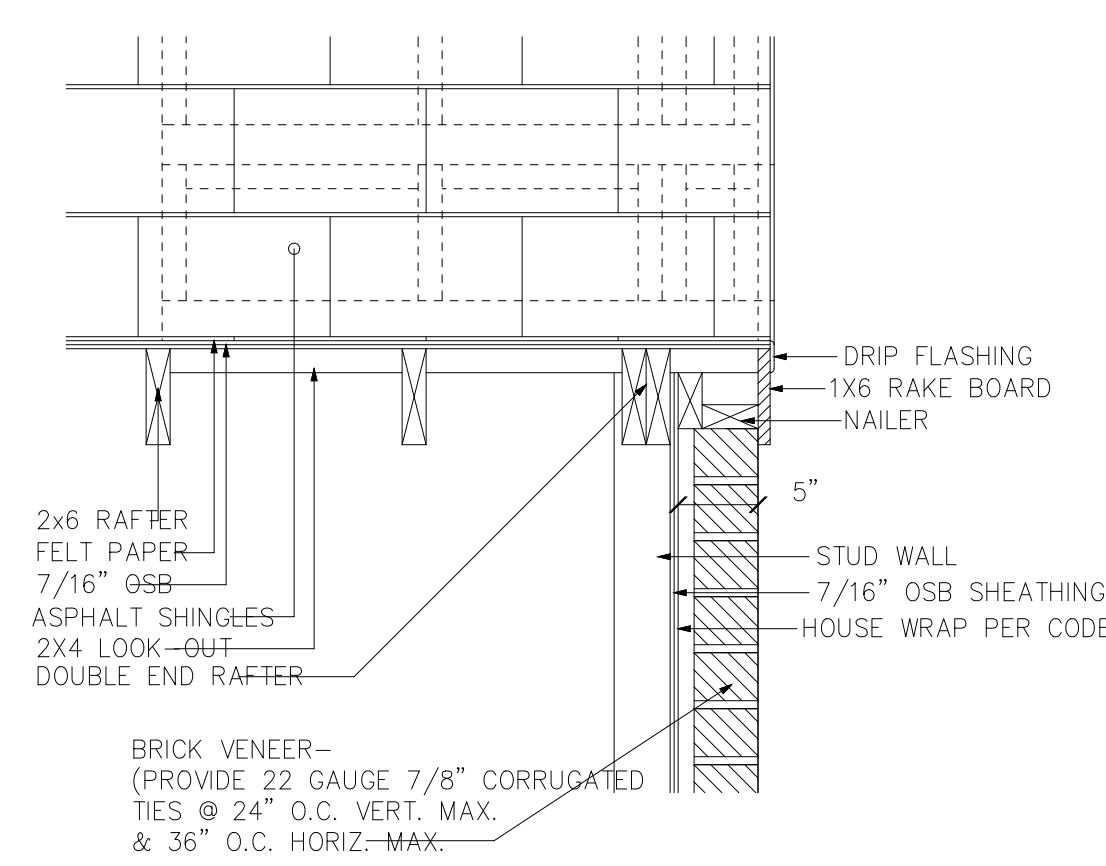

RAKE DETAIL
SCALE 1" = 1'-0"

NOTE:
WHERE CEILING JOISTS OR RAFTERS MEET VERTICAL WALL SURFACE, ATTACH AS FOLLOWS:
1. FOR CEILING JOISTS, USE A LEDGER THE SAME SIZE AS THE CEILING JOISTS. ATTACH THE LEDGER TO THE WALL W/ CONSTRUCTION ADHESIVE & (3) ROWS OF 16d (0.162" x 3 1/2") COMMON NAILS @ 16" ON CENTER INTO EACH WALL STUD. 10d NAILS ARE NOT ACCEPTABLE. CONNECT CEILING JOISTS TO LEDGER W/ LUS28 HANDERS.
2. FOR RAFTERS, USE A LEDGER ONE SIZE LARGER THAN THE RAFTER. ATTACH THE LEDGER TO THE WALL W/ CONSTRUCTION ADHESIVE & (3) ROWS OF 16d (0.162" x 3 1/2") COMMON NAILS AT 16" ON CENTER INTO EACH WALL STUD. 10d NAILS ARE NOT ACCEPTABLE. CONNECT THE RAFTERS TO THE LEDGER W/ (4) 10d (0.131" x 3") NAILS, TOE NAILED THROUGH RAFTER INTO LEDGER (2 AT EACH SIDE).
3. AS AN ALTERNATIVE TO 16d NAILS, THE CEILING JOIST AND RAFTER LEDGERS CAN BE ATTACHED TO THE WALL W/ CONSTRUCTION ADHESIVE & (2) ROWS OF 1/4" x 4" SCREWS AT 16" ON CENTER INTO EACH WALL STUD.

VENT ROOF
TO COMPLY WITH & STATE
RESIDENTIAL CODE

ROOF FRAMING NOTES

- ALL HIPs, RIDGES, & PITCH CHANGES ARE 2x10 (UNLESS NOTED OTHERWISE)
- ALL VALLEYS ARE TO BE 2x10 (UNLESS NOTED OTHERWISE)
- ALL RAFTERS ARE TO BE 2x6'S @ 16" ON CENTER (UNLESS NOTED OTHERWISE)
- PROVIDE ADEQUATE SOFFIT & RIDGE VENTILATION AS REQUIRED BY STATE CODE
- ALL SHADED AREA ON ROOF PLAN INDICATES A ROOF OVERBUILD (UNLESS NOTED OTHERWISE)
- INSTALL A MINIMUM OF (2) 2x4 STUDS UNDER ALL ROOF BRACES THAT BEAR ON WALLS, (UNLESS NOTED OTHERWISE)
- 2x6 COLLAR TIES @ 48" ON CENTER MIN. OF 3 TIES PER RIDGE
- DENOTES RAFTER DIRECTION
- UNDERLAYMENT FOR ROOF SLOPES 4/12 PITCH & LESS WILL NEED TO MEET THE REQUIREMENTS OF SECTION R905.2.7

ROOF PLAN
SCALE: 1/4" = 1'-0"



PROJECT:
PLAN 3960 – STRAFFORD TWO

NOTE: THESE PLANS ARE THE PROPERTY OF ALLI GROUP, GROUP AND ARE PROTECTED UNDER THE TERMS AND CONDITIONS OF A PLAN FROM SALES USE. UNLESS TO BUILD ONLY ONE RESIDENTIAL CONSTRUCTION DOCUMENT PRINTS MAY NOT BE REPRODUCED OR TRANSMITTED IN ANY FORM OR BY ANY MEANS, ELECTRONIC OR MECHANICAL, INCLUDING PHOTOCOPYING, RECORDING, OR BY ANY INFORMATION STORAGE AND RETRIEVAL SYSTEM, WITHOUT THE WRITTEN PERMISSION OF ALLI GROUP. ANY REPRODUCTION OR TRANSMISSION OF THESE PLANS WITHOUT THE WRITTEN PERMISSION OF ALLI GROUP IS PROHIBITED. THESE PLANS ARE PROVIDED AS A GUIDE ONLY. THE USER SHALL BE RESPONSIBLE FOR OBTAINING ALL NECESSARY PERMITS, REGULATIONS, AND REQUIREMENTS. MAKE PLANS AVAILABLE WITHIN A 50 MILE RADIUS OF DORAMOUNT, NORTH CAROLINA.
© COPYRIGHT 2024

DATE:
03/14/2024

SHEET
4

P.O. Box 691286
Mint Hill, NC 28227
tel: 704-545-2928

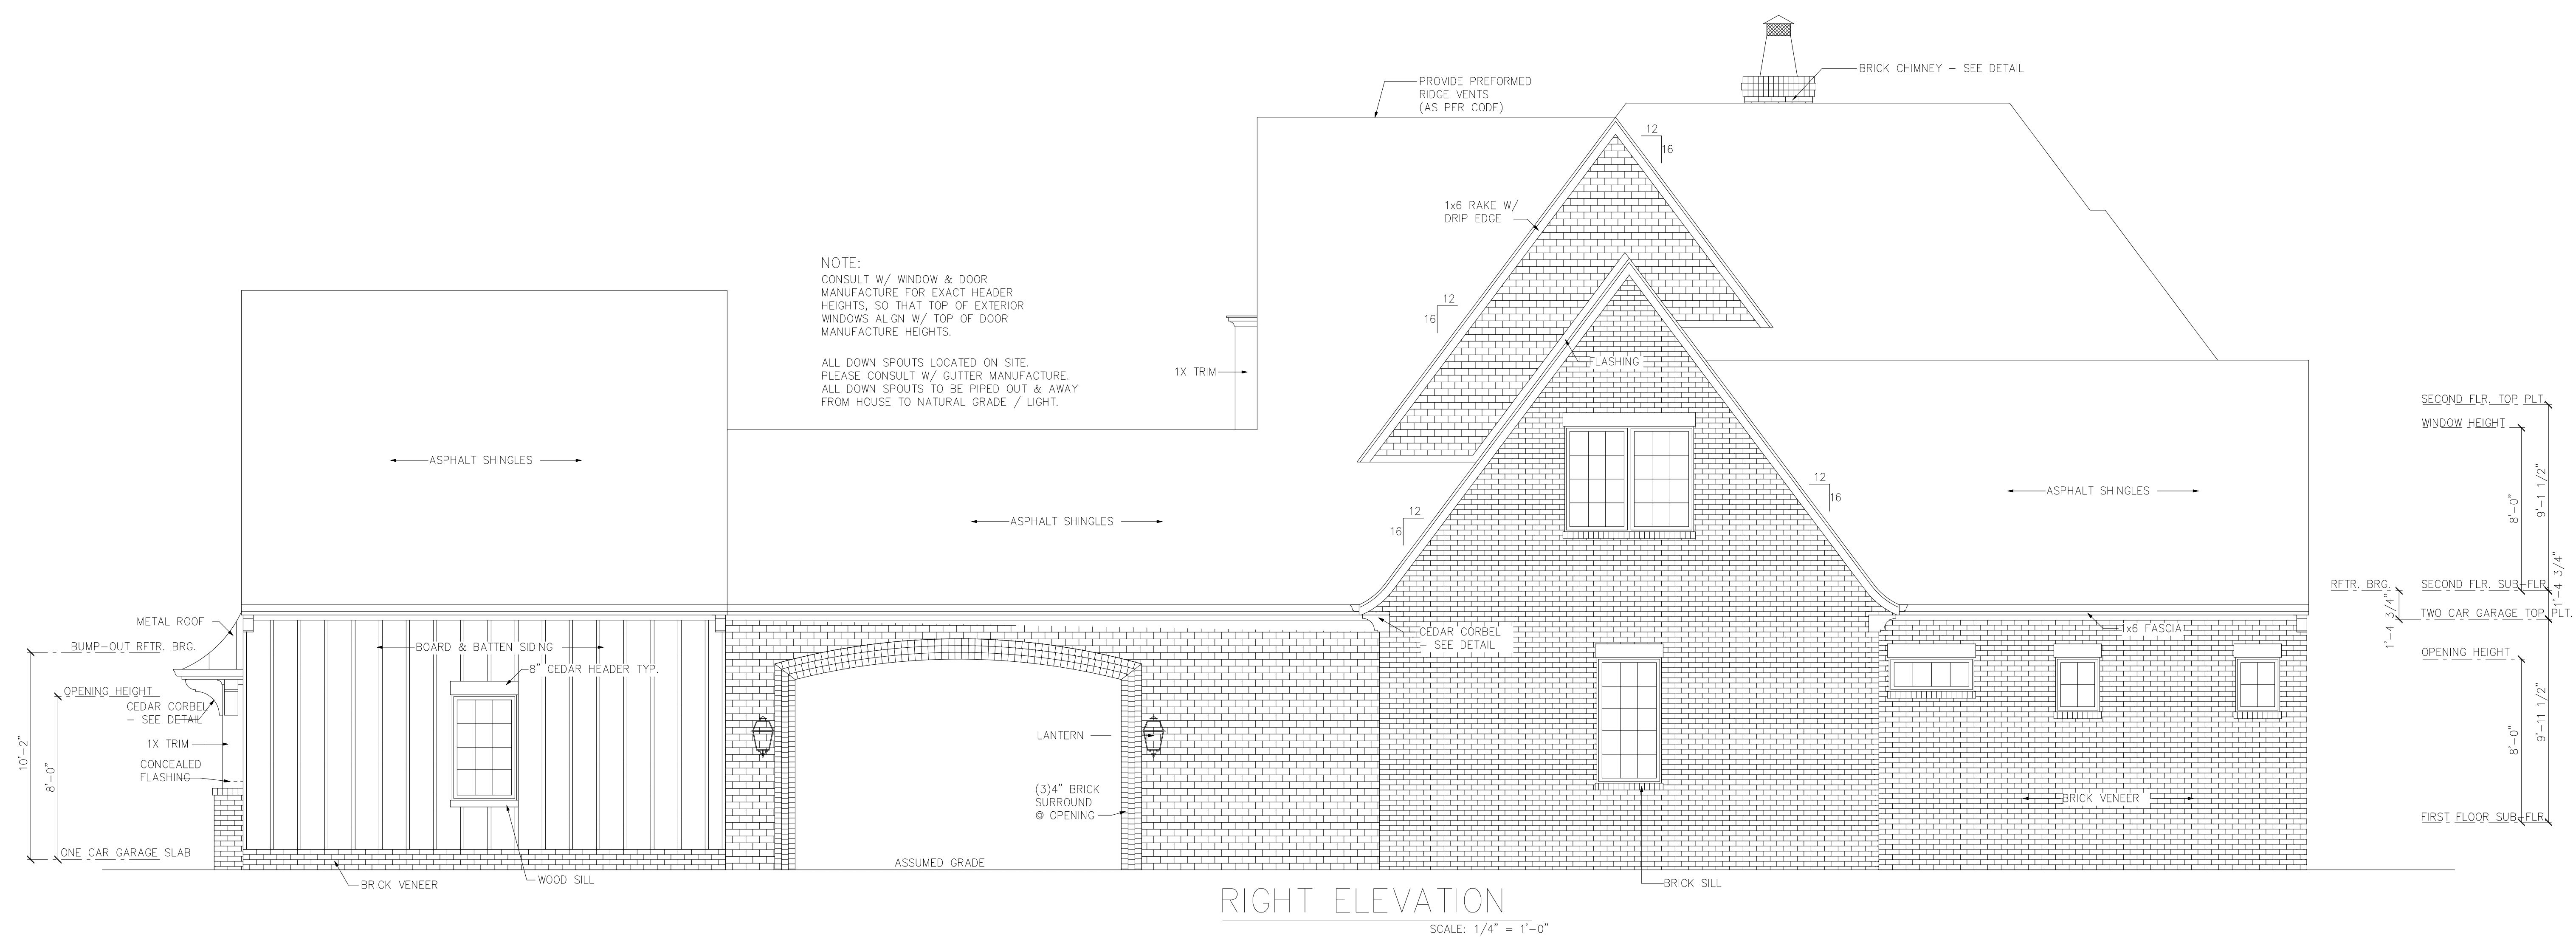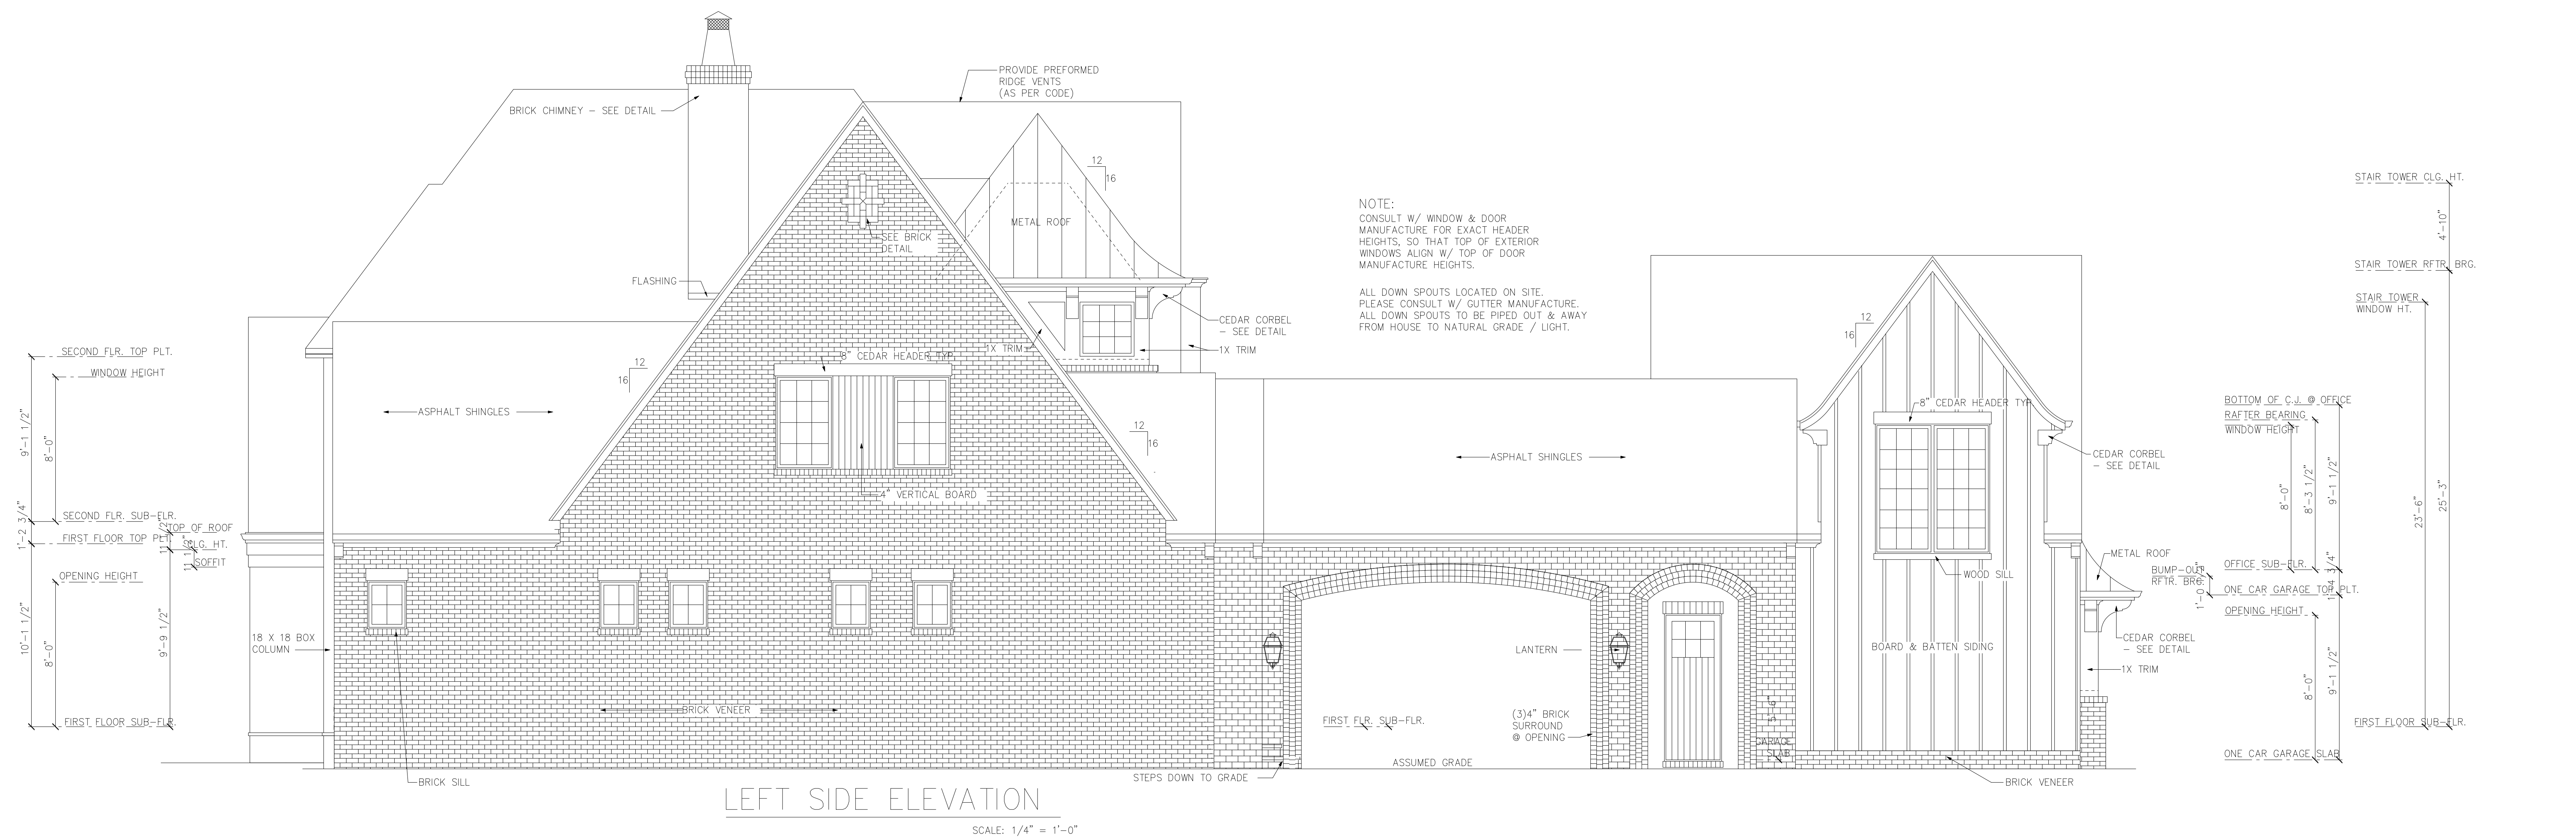

PLAN 3960 – STRAFFORD TWO

PROJECT:

THESE PLANS ARE THE PROPERTY OF ELITE DESIGN GROUP AND ARE PROTECTED UNDER THE TERMS AND CONDITIONS OF A PLAN FILING AGREEMENT. ANY UNLAWFUL COPIES OR REPRODUCTION OF THESE PLANS ARE SUBJECT TO LEGAL ACTION. NO PART OF THIS PLAN IS TO BE USED FOR ANY PURPOSE OTHER THAN THAT SPECIFICALLY AUTHORIZED BY ELITE DESIGN GROUP. RESIDENCE CONSTRUCTION DOCUMENT PRINTS MAY NOT BE COPIED OR REDRAWN. HOWEVER PUNCHING YELLOWS/MYLAIRS ALLOWS YOU TO MAKE COPIES AND/OR DRAFTING CHANGES FOR ONE TIME CONSTRUCTION. ELITE DESIGN GROUP DOES NOT HAVE ANY LIABILITY FOR ANY DAMAGE TO YOUR PROPERTY OR PERSONAL INJURY WITHIN A 50 MILE RADIUS OF DOWNTOWN CHARLOTTE, NORTH CAROLINA.

© COPYRIGHT 2024



ALL ELITE DESIGN GROUP PLANS ARE ARCHITECTURAL PLANS. IT IS YOUR STRONG RECOMMENDATION AND IS SOMETIMES REQUIRED THAT YOU CONSULT A LICENSED ENGINEER AND / OR ARCHITECT WHEN BUILDING WITH OUR PLANS. WE AUTHORIZE THE USE OF OUR PLANS ON THE EXPRESS CONDITION THAT YOU COMPLY WITH ALL LOCAL BUILDING CODES AND ANY OTHER APPLICABLE LAWS, RESTRICTIONS, OR REQUIREMENTS.

DATE:
03/14/2024

SHEET

6

P.O. Box 691286
Mint Hill, NC 28227
tel: 704-545-2928

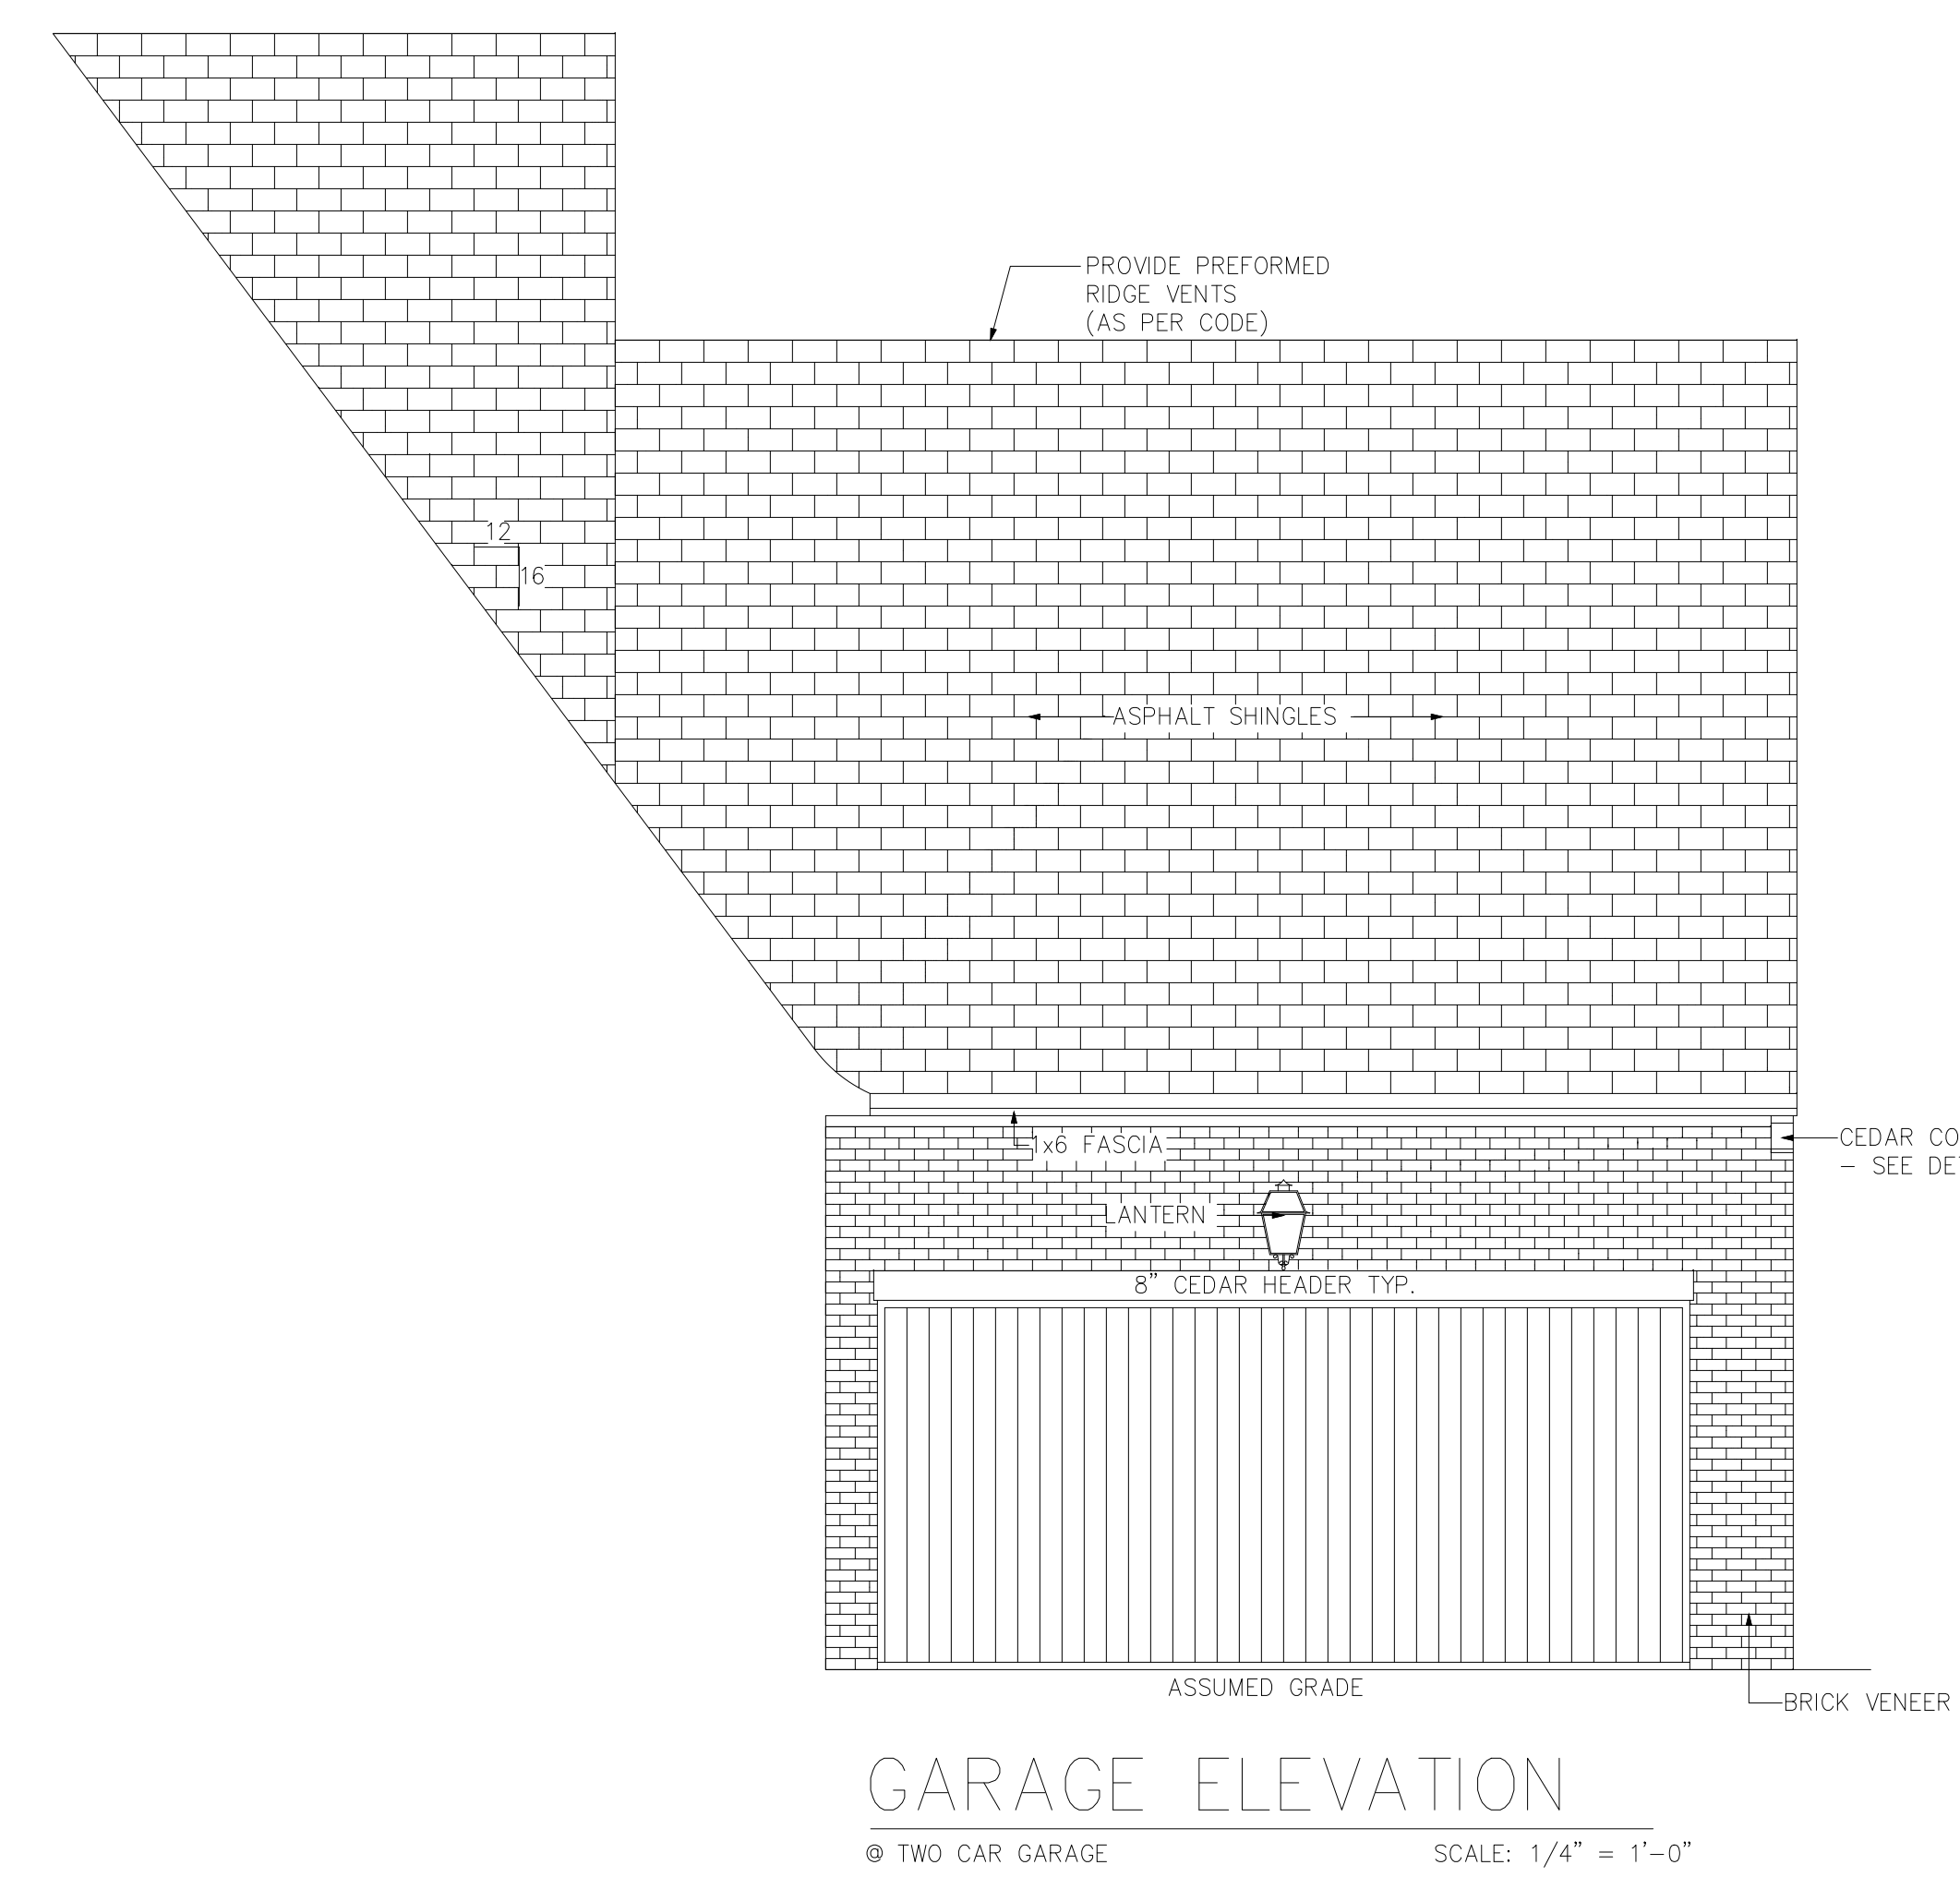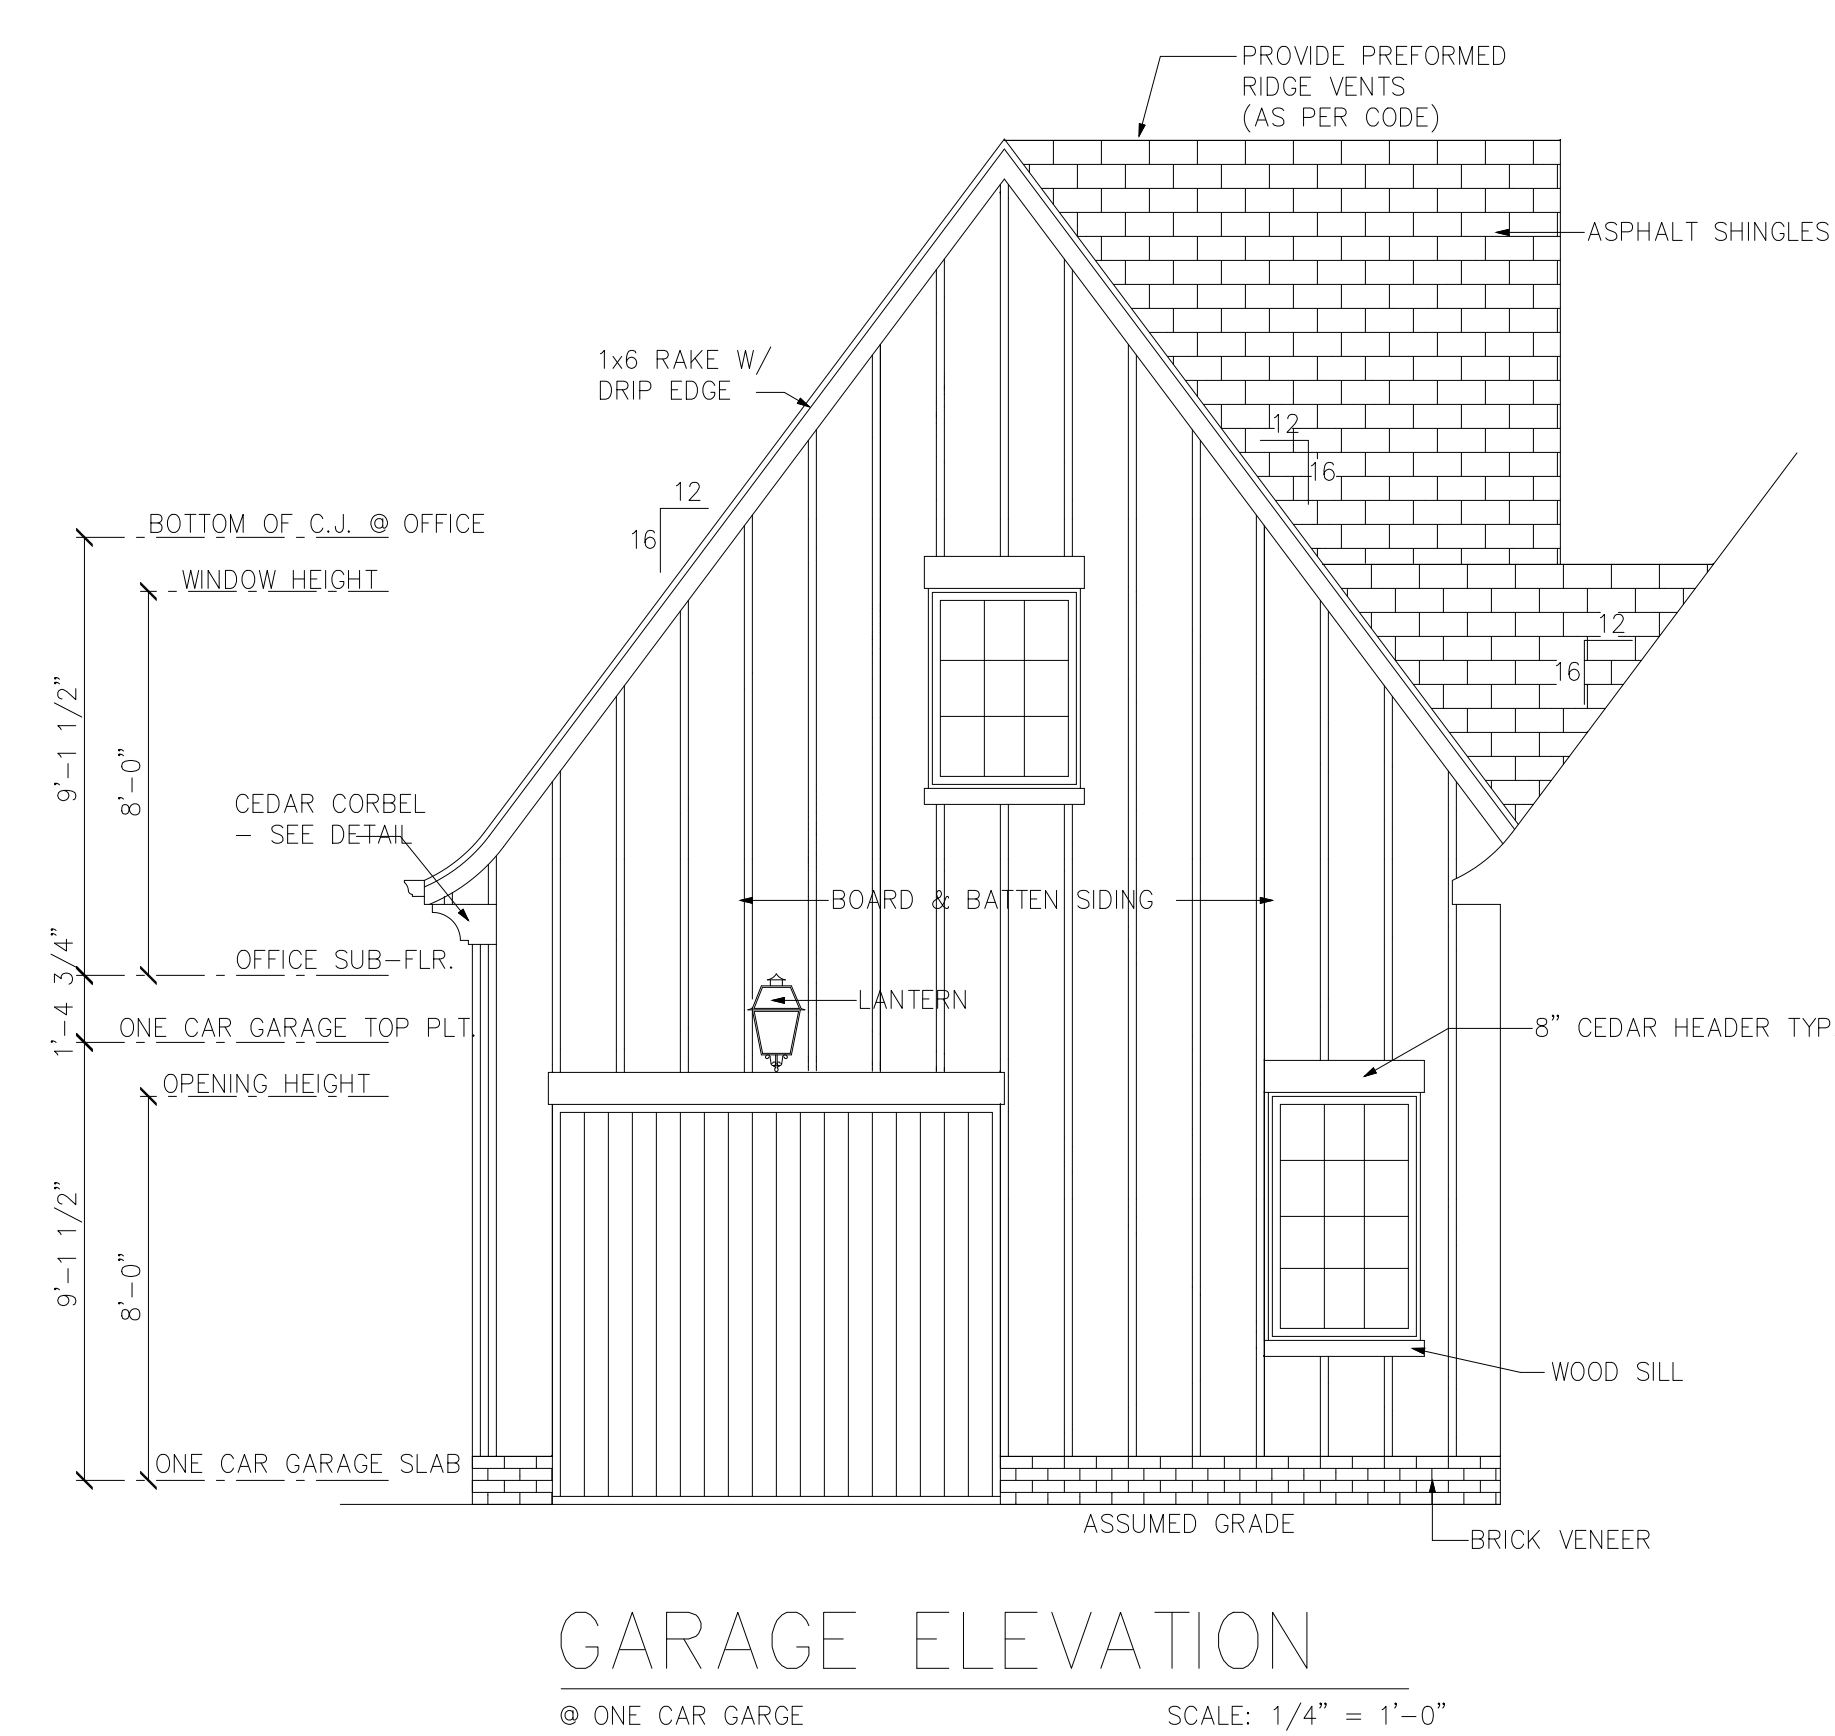

PROJECT:

PLAN 3960 – STRAFFORD TWO

© COPYRIGHT 2024

THESE PLANS ARE THE PROPERTY OF ELITE DESIGN GROUP AND ARE PROTECTED UNDER THE TERMS AND CONDITIONS OF THE UNITED STATES COPYRIGHT LAWS. WHEN YOU PURCHASE A PLAN FROM US, YOU ARE LICENSED TO BUILD ONLY ONE RESIDENCE. CONSTRUCTION DOCUMENT PRINTS MAY NOT BE COPIED OR REPRODUCED IN ANY MANNER WITHOUT THE WRITTEN CONSENT OF ELITE DESIGN GROUP. ANY OTHER USE OF THESE PLANS FOR ANY OTHER CONSTRUCTION PROJECT WITHOUT THE WRITTEN CONSENT OF ELITE DESIGN GROUP IS NOT PERMITTED. THESE PLANS ARE AVAILABLE WITHIN A 50 MILE RADIUS OF DOWNTOWN CHARLOTTE, NORTH CAROLINA.


ALL ELITE DESIGN GROUP PLANS ARE ARCHITECTURAL PLANS. IT IS OUR STRONG RECOMMENDATION AND IS SOMETIMES REQUIRED THAT YOU CONSULT A LOCAL ENGINEER AND/OR ARCHITECT WHEN BUILDING WITH OUR PLANS. WE AUTHORIZE THE USE OF ALL LOCAL ON THE EXPRESS CONDITION THAT YOU COMPLY WITH ALL LOCAL BUILDING CODES AND ANY OTHER APPLICABLE LAWS, RESTRICTIONS, OR REQUIREMENTS.

DATE:
03/14/2024

SHEET

7

P.O. Box 691286
Mint Hill, NC 28227
tel: 704-545-2928

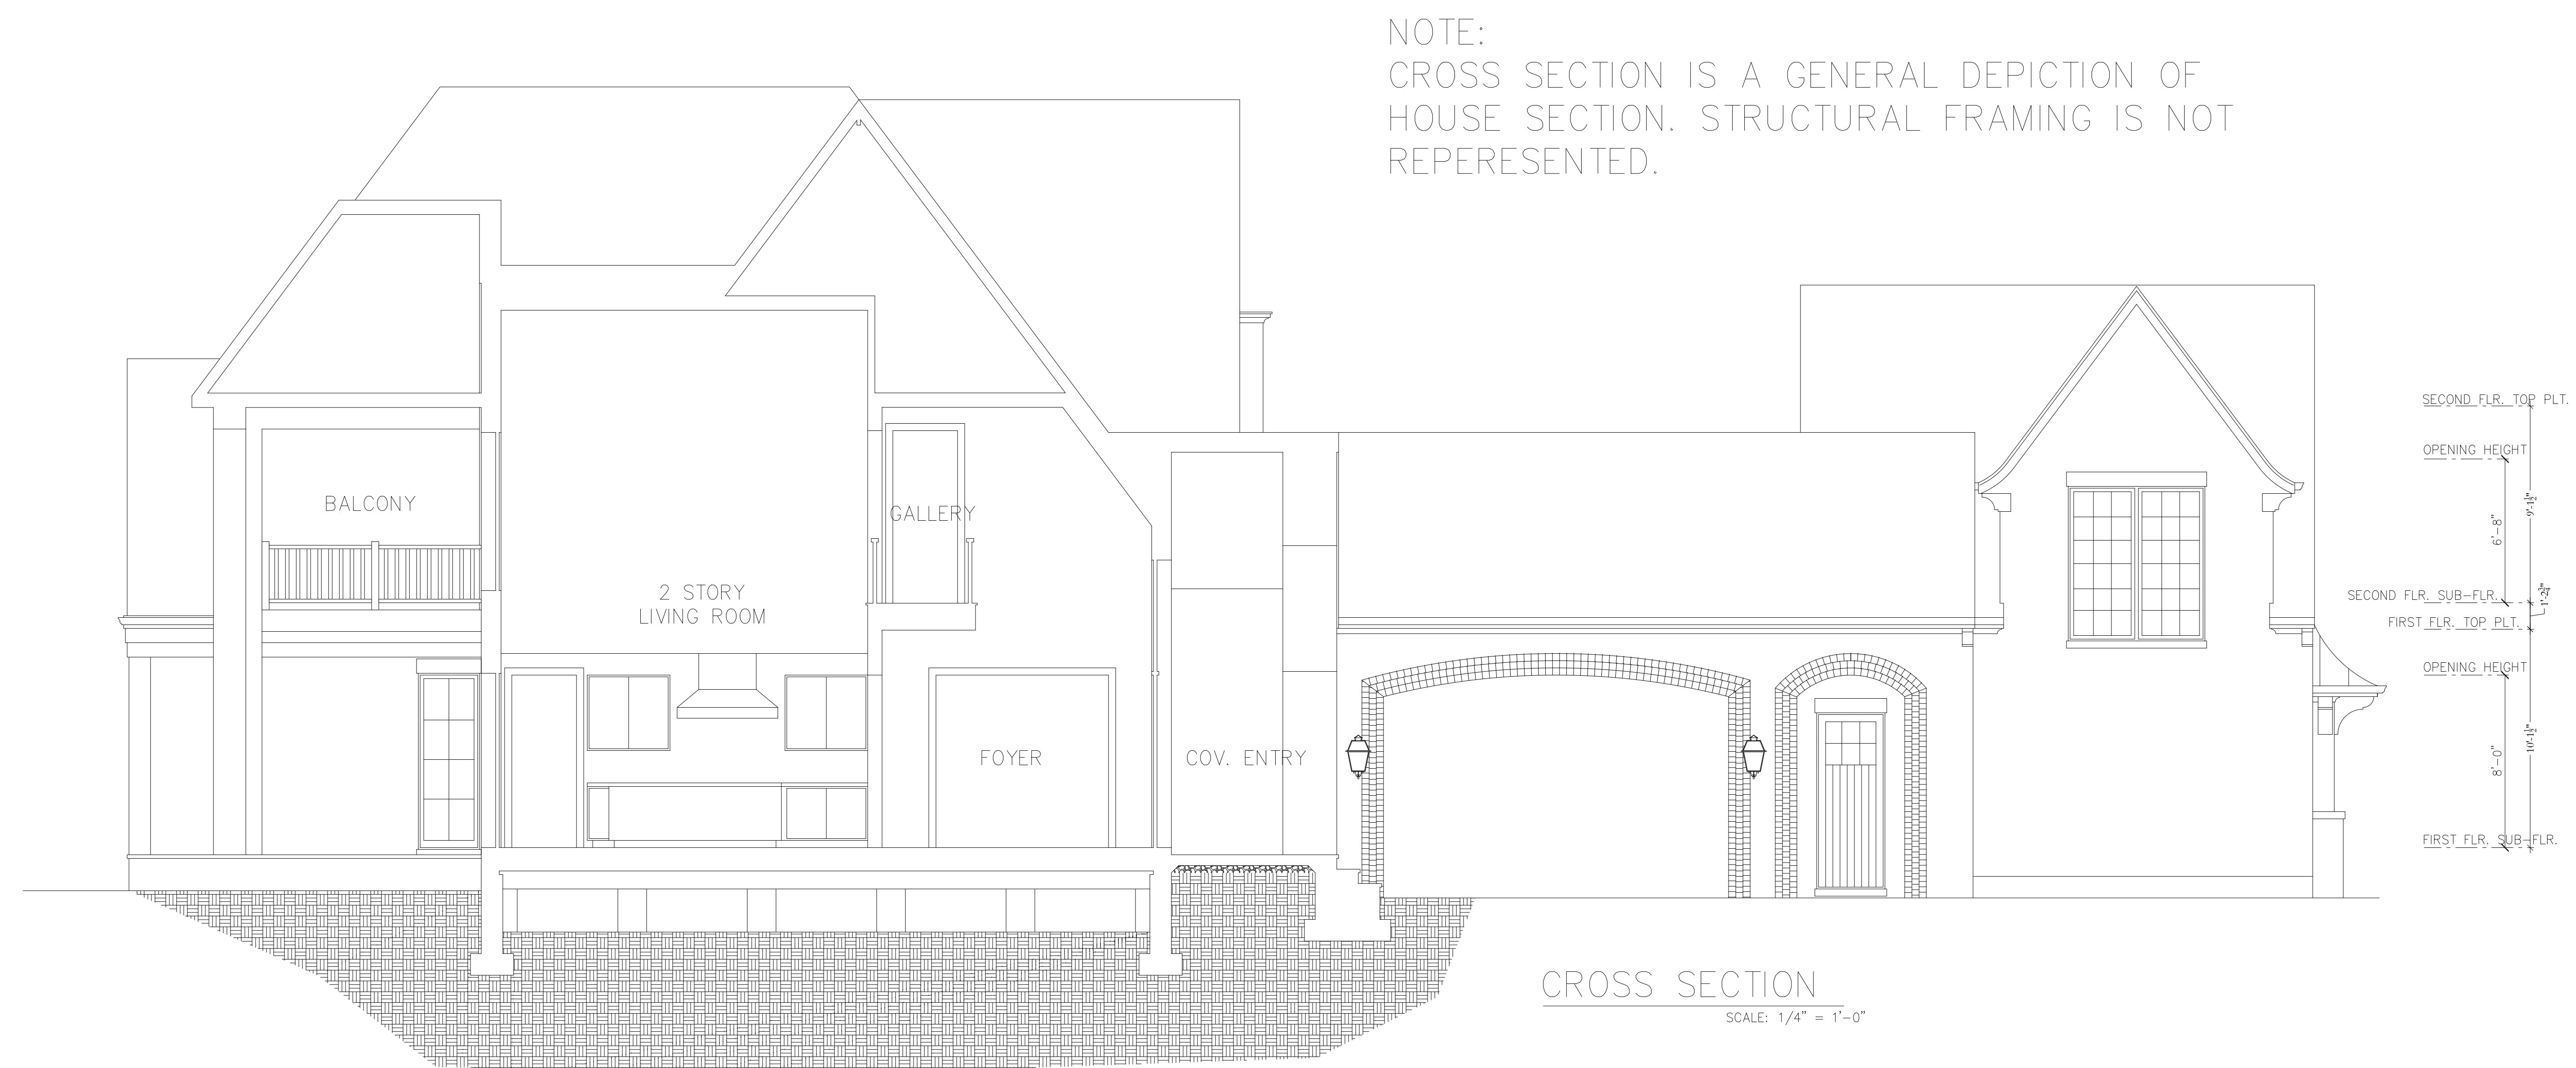

PLAN 3960 – STRAFFORD TWO


PROJECT:

AND ARE PROTECTED UNDER THE TERMS AND CONDITIONS OF THESE TERMS OF USE. ANY REPRODUCTION, DISTRIBUTION, OR USE OF A PLAN FROM THIS SITE, WITHOUT THE EXPRESS WRITTEN PERMISSION OF THE ARCHITECT, IS PROHIBITED. 

DATE:
03/14/2024

SHEET

8

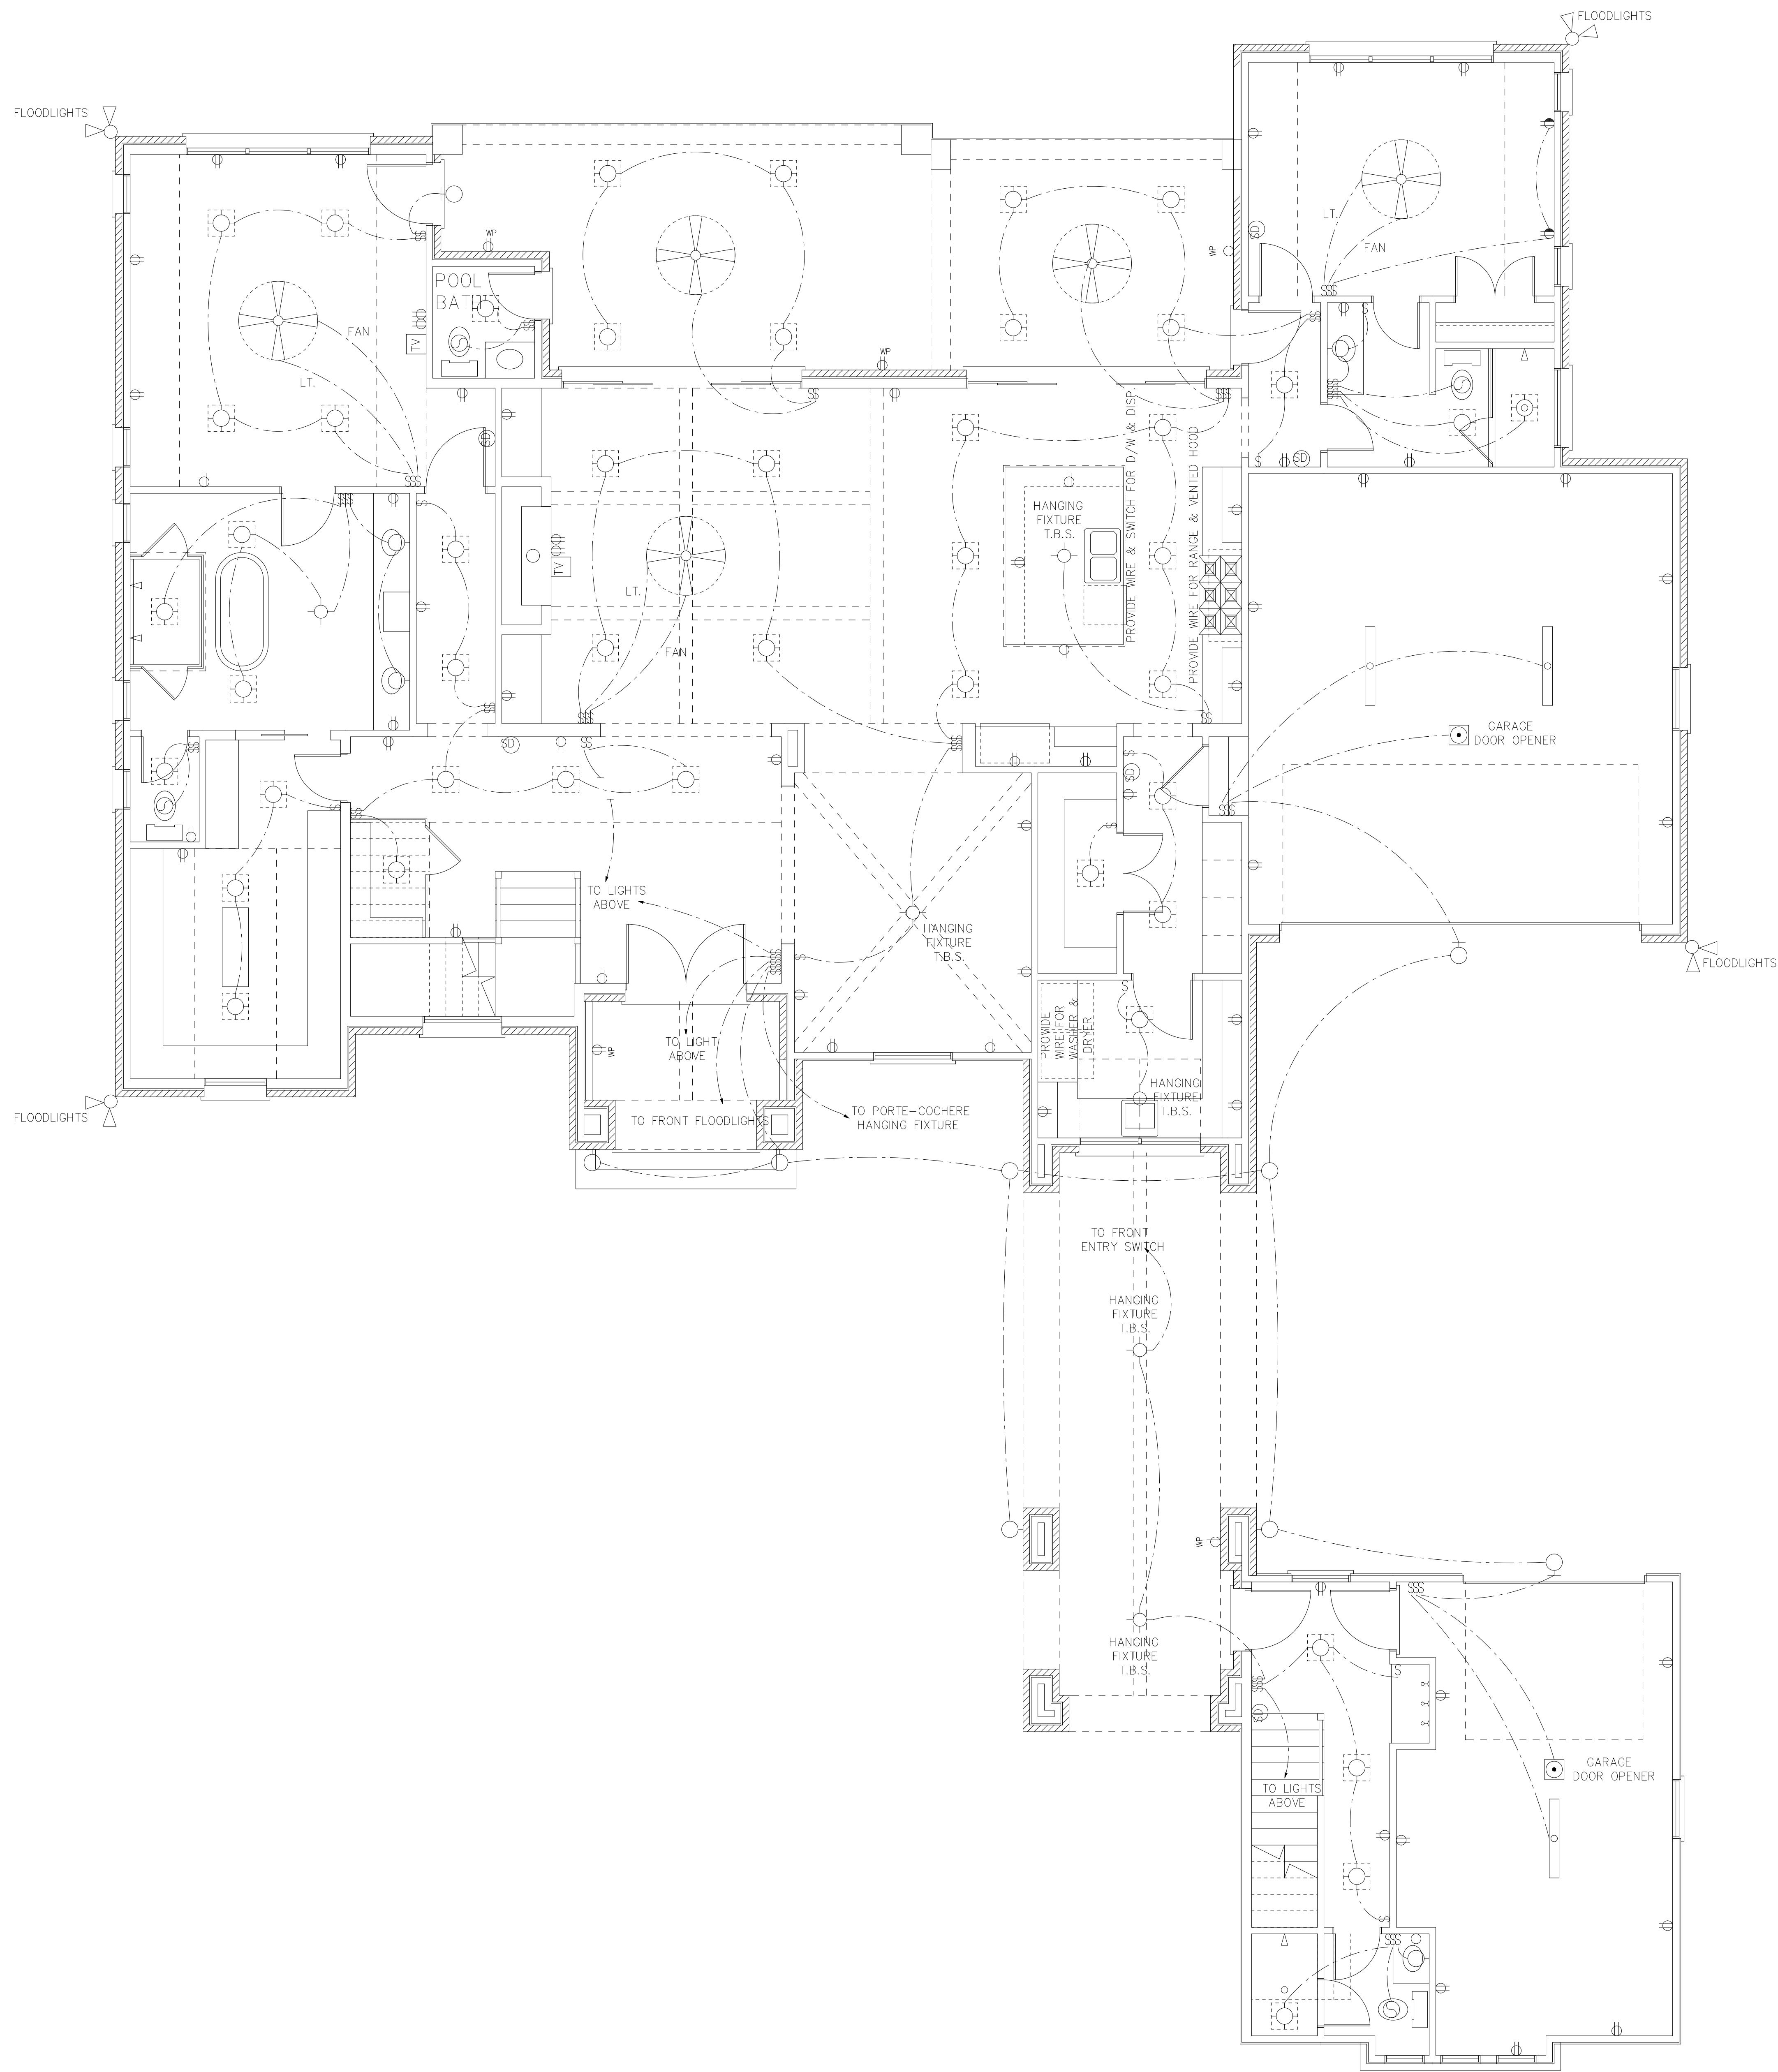

ELECTRICAL LEGEND

SWITCHES:

- SINGLE-POLE SWITCH
- THREE-WAY SWITCH
- FOUR-WAY SWITCH
- DIMMER SWITCH

RECEPTACLE OUTLETS:

- SINGLE RECEPTACLE OUTLET
- DOUBLE RECEPTACLE OUTLET
- DUPLEX RECEPTACLE OUTLET, SPLIT-CIRCUIT
- WEATHERPROOF RECEPTACLE OUTLET
- RANGE OUTLET
- CLOTHES DRYER OUTLET
- FLOOR OUTLET (LOCATE PER OWNER)
- CEILING RECEPTACLE OUTLET

FIXTURES:

- SURFACE-MOUNTED LIGHTING FIXTURE
- RECESSED LIGHTING FIXTURE
- WALL-MOUNTED LIGHTING FIXTURE
- LAMPHOLDER
- 24" FLUORESCENT FIXTURE
- 48" FLUORESCENT FIXTURE
- PIN LIGHTING FIXTURE
- EXHAUST FAN
- EXHAUST FAN & LIGHT FIXTURE COMBINATION
- SMOKE DETECTOR
- TELEVISION OUTLET
- TELEPHONE
- CEILING SUSPENDED PADDLE FAN W/ LIGHT

NOTE:
FINAL FIXTURES TO BE SELECTED BY OWNER

PLAN 3960 – STRAFFORD TWO

PROJECT:

THESE PLANS ARE THE PROPERTY OF ELITE DESIGN GROUP
OF THE UNITED STATES OF AMERICA. WHEN YOU PURCHASE
THESE PLANS, YOU AGREE TO HOLD ELITE DESIGN GROUP
HARMLESS FROM ALL LIABILITY, INCLUDING BUT NOT LIMITED
TO, FOR ANY AND ALL DAMAGES, LOSSES, AND EXPENSES
SUFFERED BY YOU OR ANY OTHER PARTY, INCLUDING BUT
NOT LIMITED TO, ATTORNEY'S FEES, COURT COSTS, AND
JUDICIAL COSTS, ARISING OUT OF OR RESULTING FROM
THESE PLANS, WHETHER SUCH DAMAGES, LOSSES, AND
EXPENSES ARE CAUSED IN WHOLE OR IN PART BY
ELITE DESIGN GROUP'S NEGLIGENCE OR OTHERWISE.
THIS AGREEMENT SHALL BE GOVERNED BY THE LAWS OF
NORTH CAROLINA.

© COPYRIGHT 2024

ALL ELITE DESIGN GROUP PLANS ARE NON-RECURRING PLANS. IT IS
YOUR RESPONSIBILITY TO OBTAIN ALL NECESSARY PERMITS
AND/OR APPROVALS FROM ALL APPLICABLE LOCAL, STATE,
AND FEDERAL AGENCIES. YOU AGREE TO HOLD ELITE DESIGN
GROUP HARMLESS FROM ALL LIABILITY, INCLUDING BUT NOT
LIMITED TO, ATTORNEY'S FEES, COURT COSTS, AND JUDICIAL
COSTS, ARISING OUT OF OR RESULTING FROM THESE PLANS,
WHETHER SUCH DAMAGES, LOSSES, AND EXPENSES ARE
CAUSED IN WHOLE OR IN PART BY ELITE DESIGN GROUP'S
NEGLIGENCE OR OTHERWISE.

DATE:
03/14/2024


SHEET



9

FIRST FLOOR ELECTRICAL PLAN

SCALE: 1/4" = 1'-0"

P.O. Box 691286
Mint Hill, NC 28227
tel: 704-545-2928

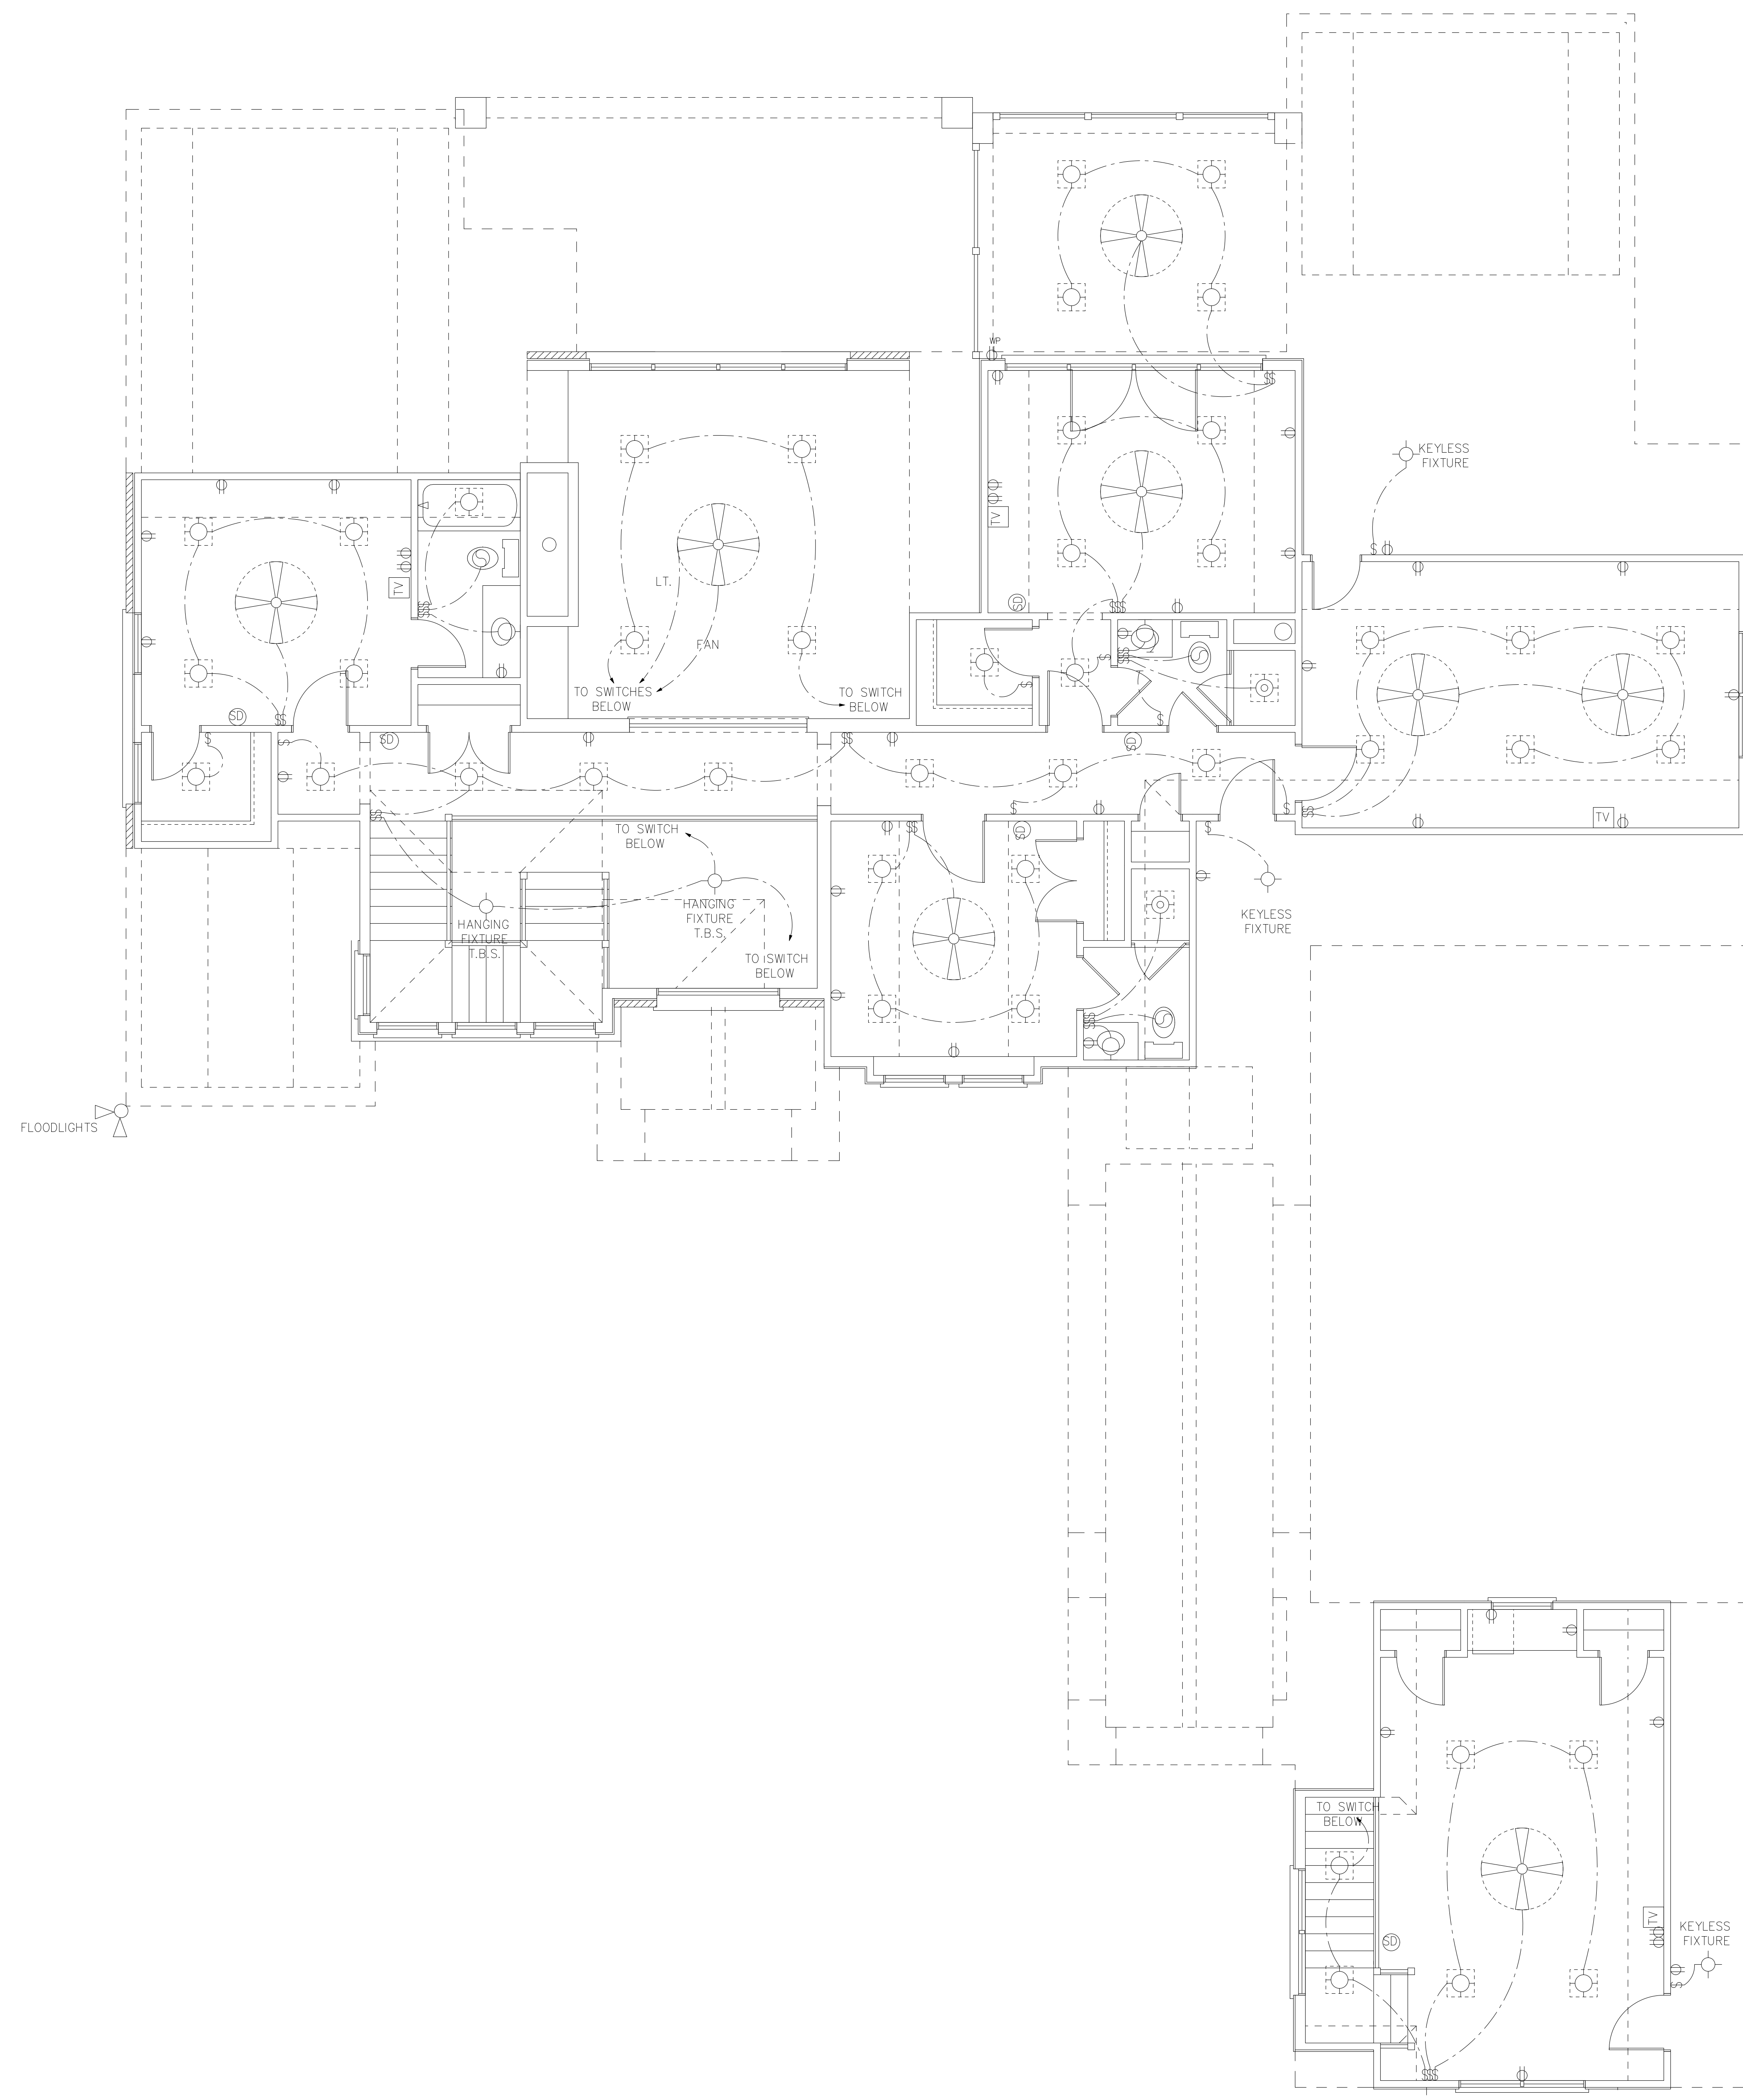

 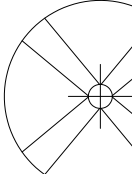ELECTRICAL LEGEND	
SWITCHES:	
	SINGLE-POLE SWITCH
	THREE-WAY SWITCH
	FOUR-WAY SWITCH
	DIMMER SWITCH
RECEPTACLE OUTLETS:	
	SINGLE RECEPTACLE OUTLET
	DOUBLE RECEPTACLE OUTLET
	DUPLEX RECEPTACLE OUTLET, SPLIT-CIRCUIT
	WEATHERPROOF RECEPTACLE OUTLET
	RANGE OUTLET
	CLOTHES DRYER OUTLET
	FLOOR OUTLET (LOCATE PER OWNER)
	CEILING RECEPTACLE OUTLET
FIXTURES:	
	SURFACE-MOUNTED LIGHTING FIXTURE
	RECESSED LIGHTING FIXTURE
	WALL-MOUNTED LIGHTING FIXTURE
	LAMPHOLDER
	24" FLUORESCENT FIXTURE
	48" FLUORESCENT FIXTURE
	PIN LIGHTING FIXTURE
	EXHAUST FAN
	EXHAUST FAN & LIGHT FIXTURE COMBINATION
	SMOKE DETECTOR
	TELEVISION OUTLET
	TELEPHONE
	CEILING SUSPENDED PADDLE FAN W/ LIGHT
NOTE: FINAL FIXTURES TO BE SELECTED BY OWNER	

SECOND FLOOR ELECTRICAL PLAN

PLAN 3960 – STRAFFORD TWO

PROJECT:

THESE PLANS ARE THE PROPERTY OF ELITE DESIGN GROUP
IF YOU CONSULT A LOCAL AGENT OR ARCHITECT WHEN PURCHASE
OF THE UNITED STATES COPYRIGHT LAWS, WHEN YOU PURCHASE
A PLAN FROM US, YOU ARE LICENSED TO BUILD ONLY ONE
HOME ON ONE LOT FOR YOUR PERSONAL USE. THESE PLANS
CANNOT BE REPRODUCED, COPIED, LOANED, RENTED, SOLD,
ALLOWED TO MAKE COPIES, OR TRADING CHANGES
WITHOUT WRITTEN PERMISSION FROM ELITE DESIGN GROUP.
MAKE PLANS AVAILABLE WITH A 50 MILE RADIUS OF DOWNTOWN
CHARLOTTE, NORTH CAROLINA.


© COPYRIGHT 2024

ELITE DESIGN GROUP'S PLANS ARE SPECIFIC LEGAL PLANS. IT IS
YOUR STRONG RECOMMENDATION AND REQUIREMENTS REQUIRED THAT
YOU CONSULT A LOCAL AGENT AND/OR ARCHITECT WHEN PURCHASING
ANY OF OUR PLANS. WE DO NOT GUARANTEE ANY OF OUR PLANS
ON THE EXPRESS CONDITION THAT YOU COMPLY WITH ALL LOCAL
BUILDING CODES AND ANY OTHER APPLICABLE LAWS, RESTRICTIONS,
AND REGULATIONS.


DATE:
03/14/2024

SHEET


10

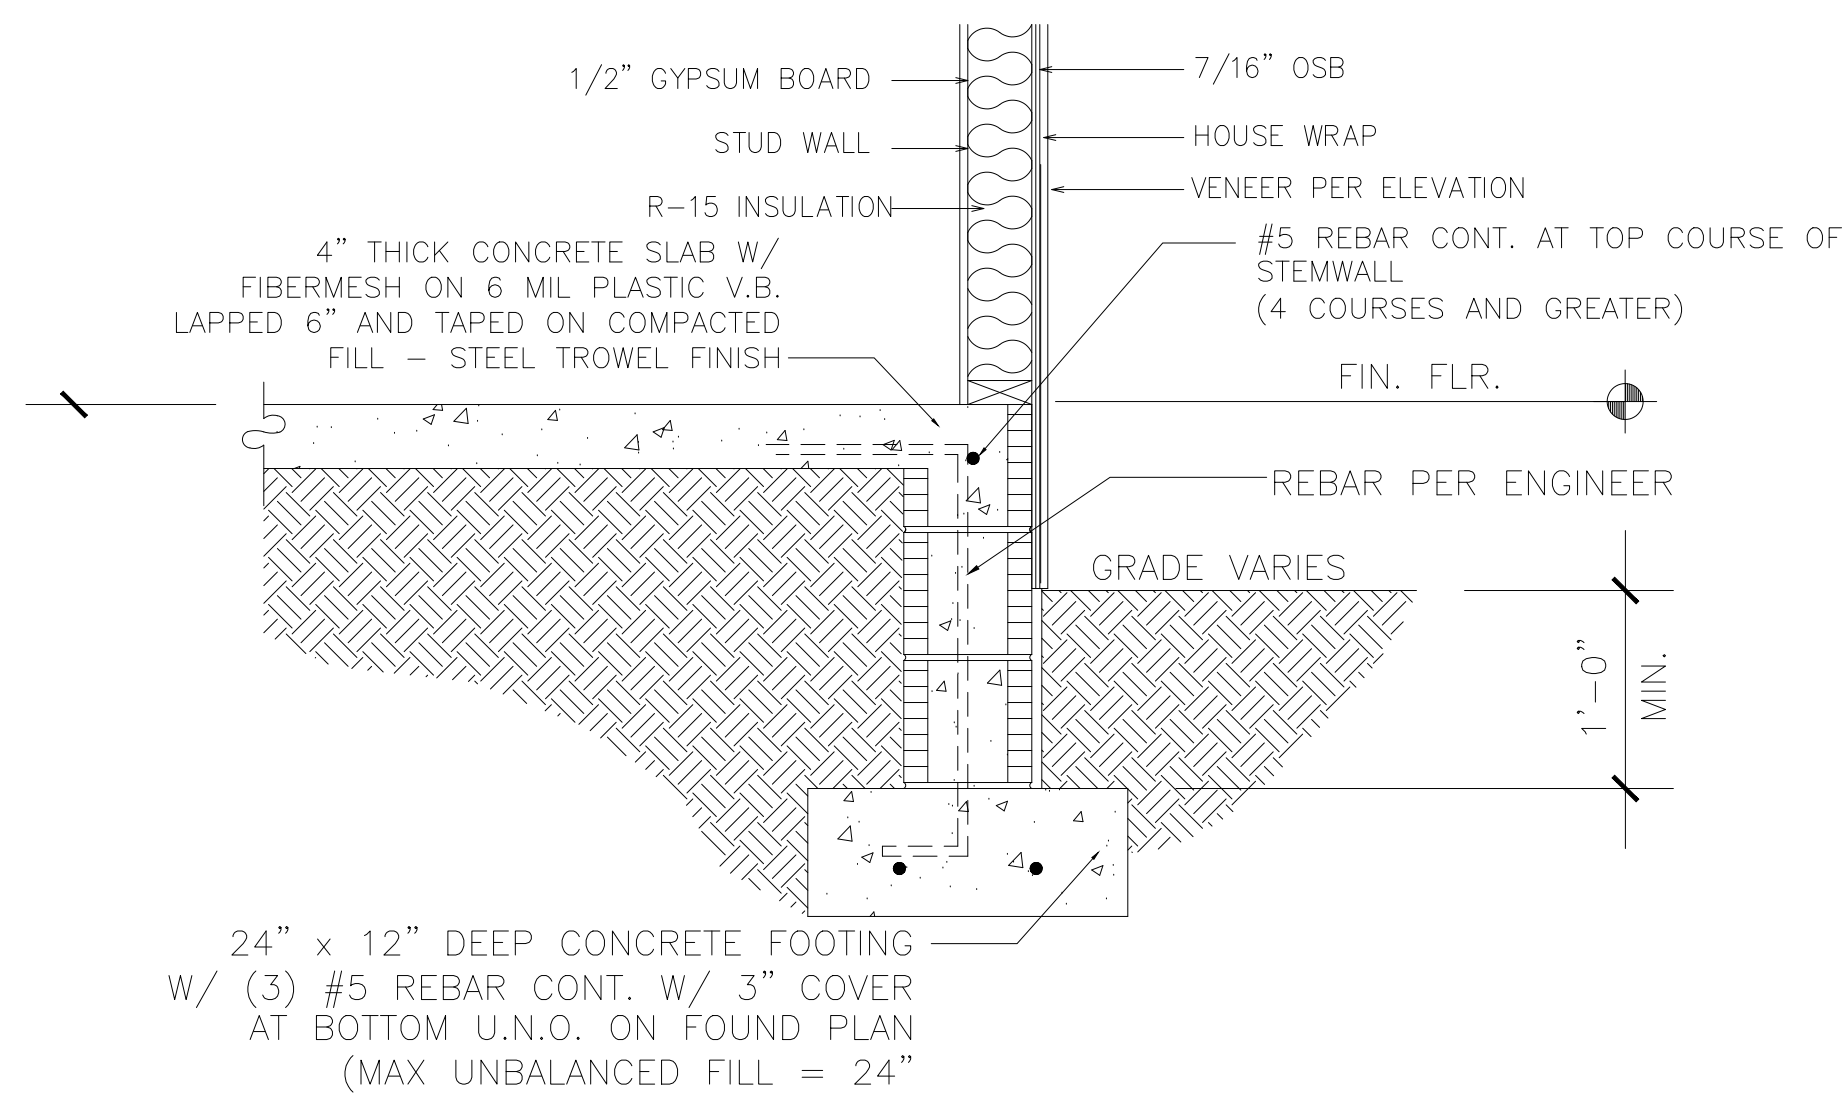


1
11
TYPICAL SLAB AT PERIMETER
SCALE: 1/2" = 1'-0"

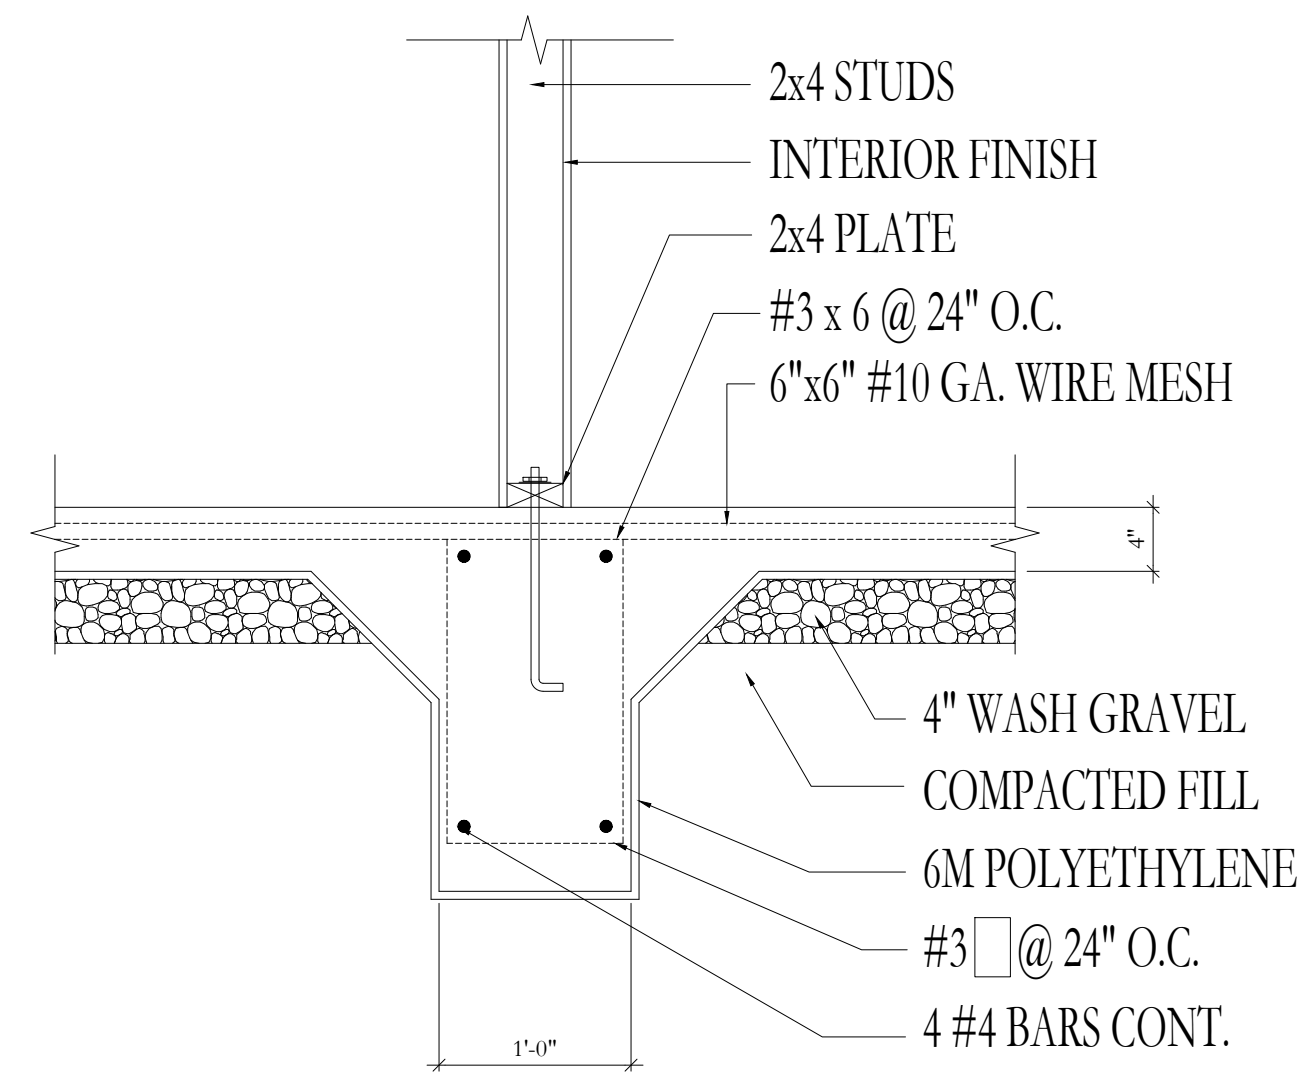



2
11
INTERNAL GRADE BEAM
SCALE: 1/2" = 1'-0"

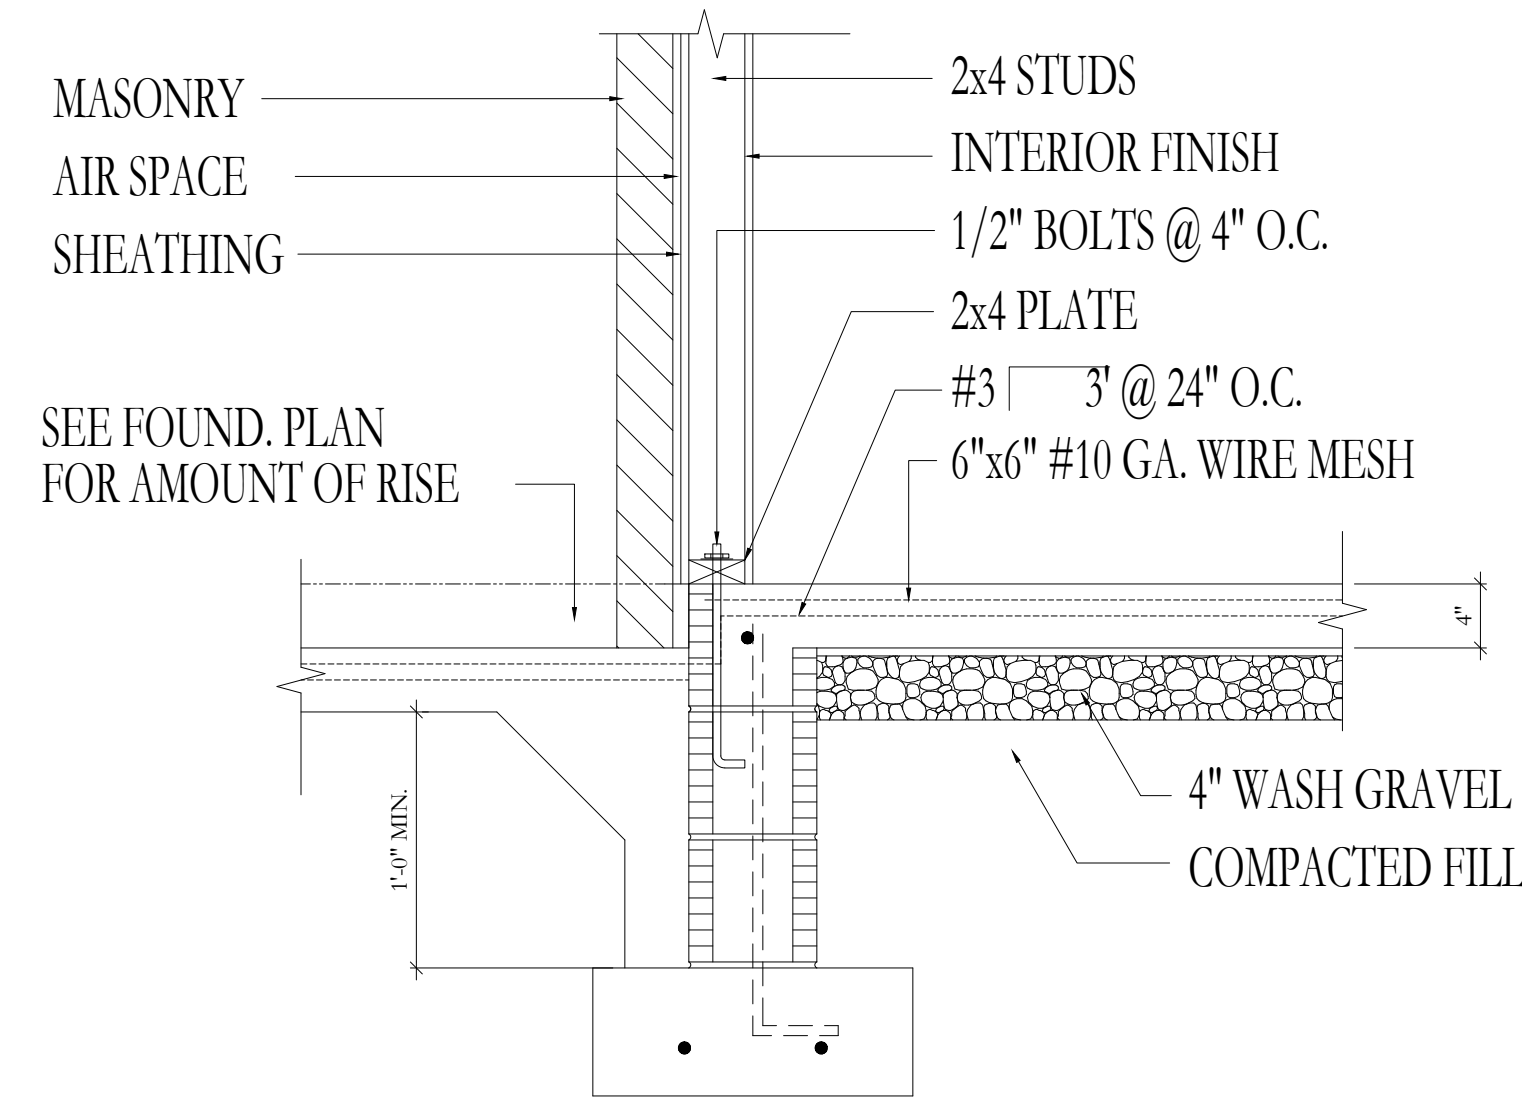


3
11
STEPPED DOWN SLAB W/MASONRY
SCALE: 1/2" = 1'-0"

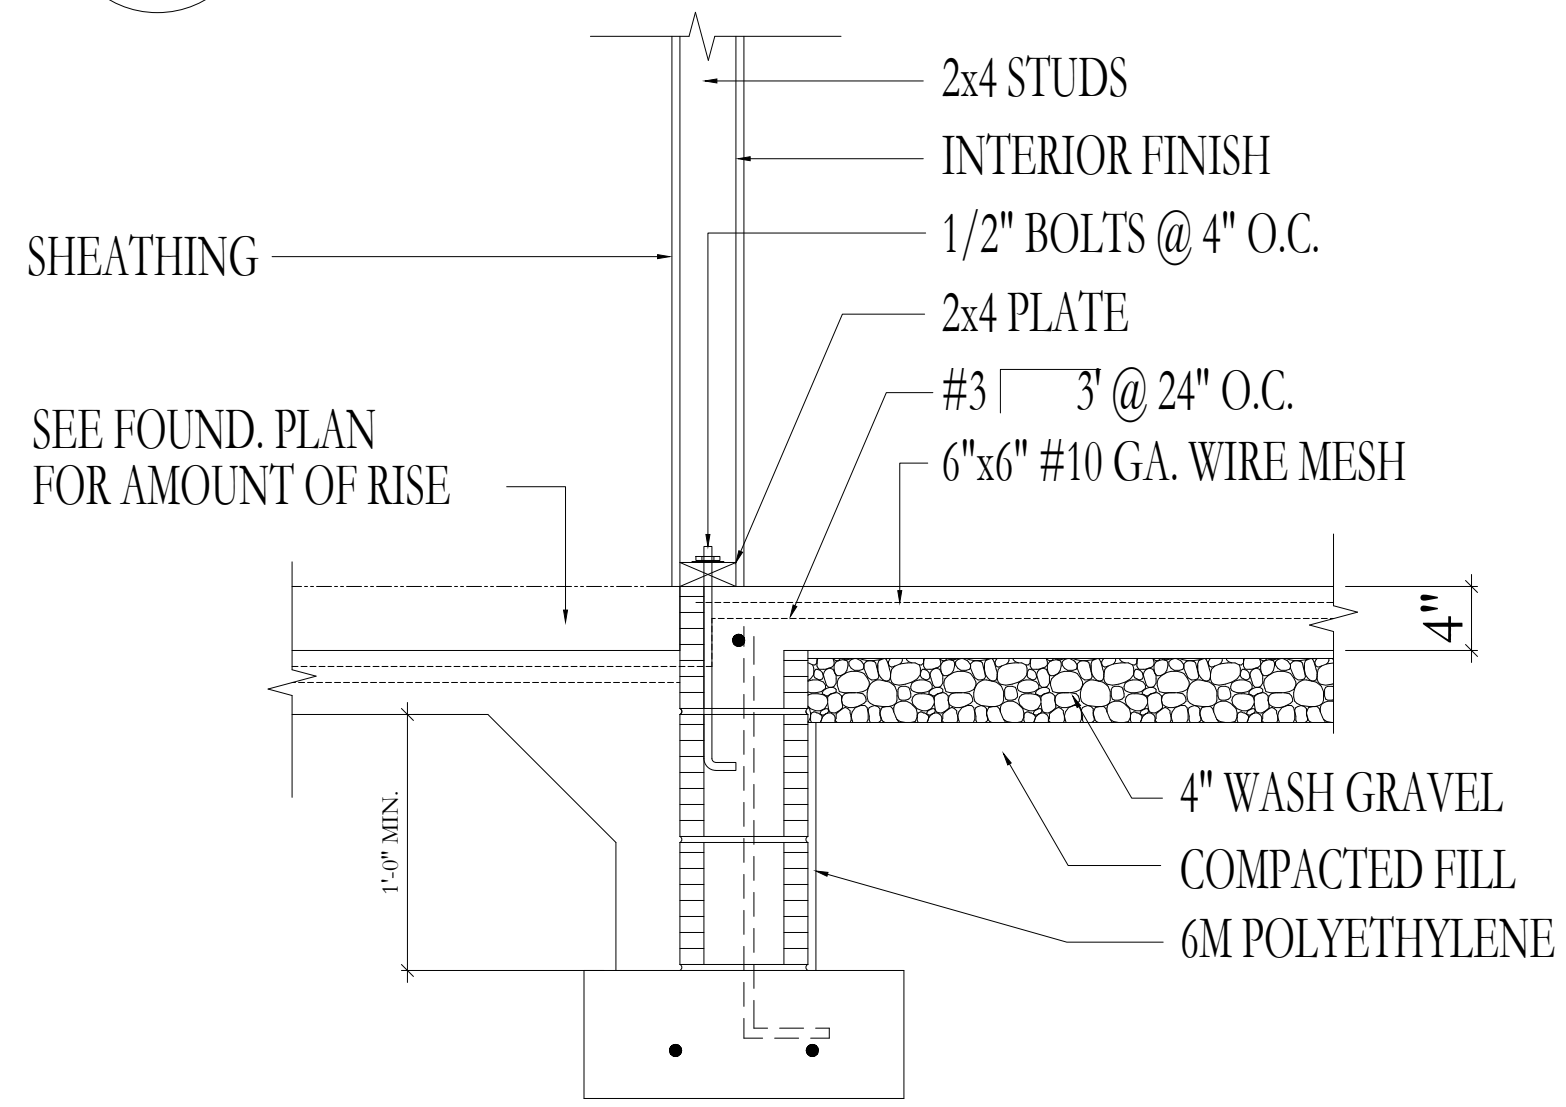


4
11
STEPPED DOWN SLAB @ GARAGE
SCALE: 1/2" = 1'-0"

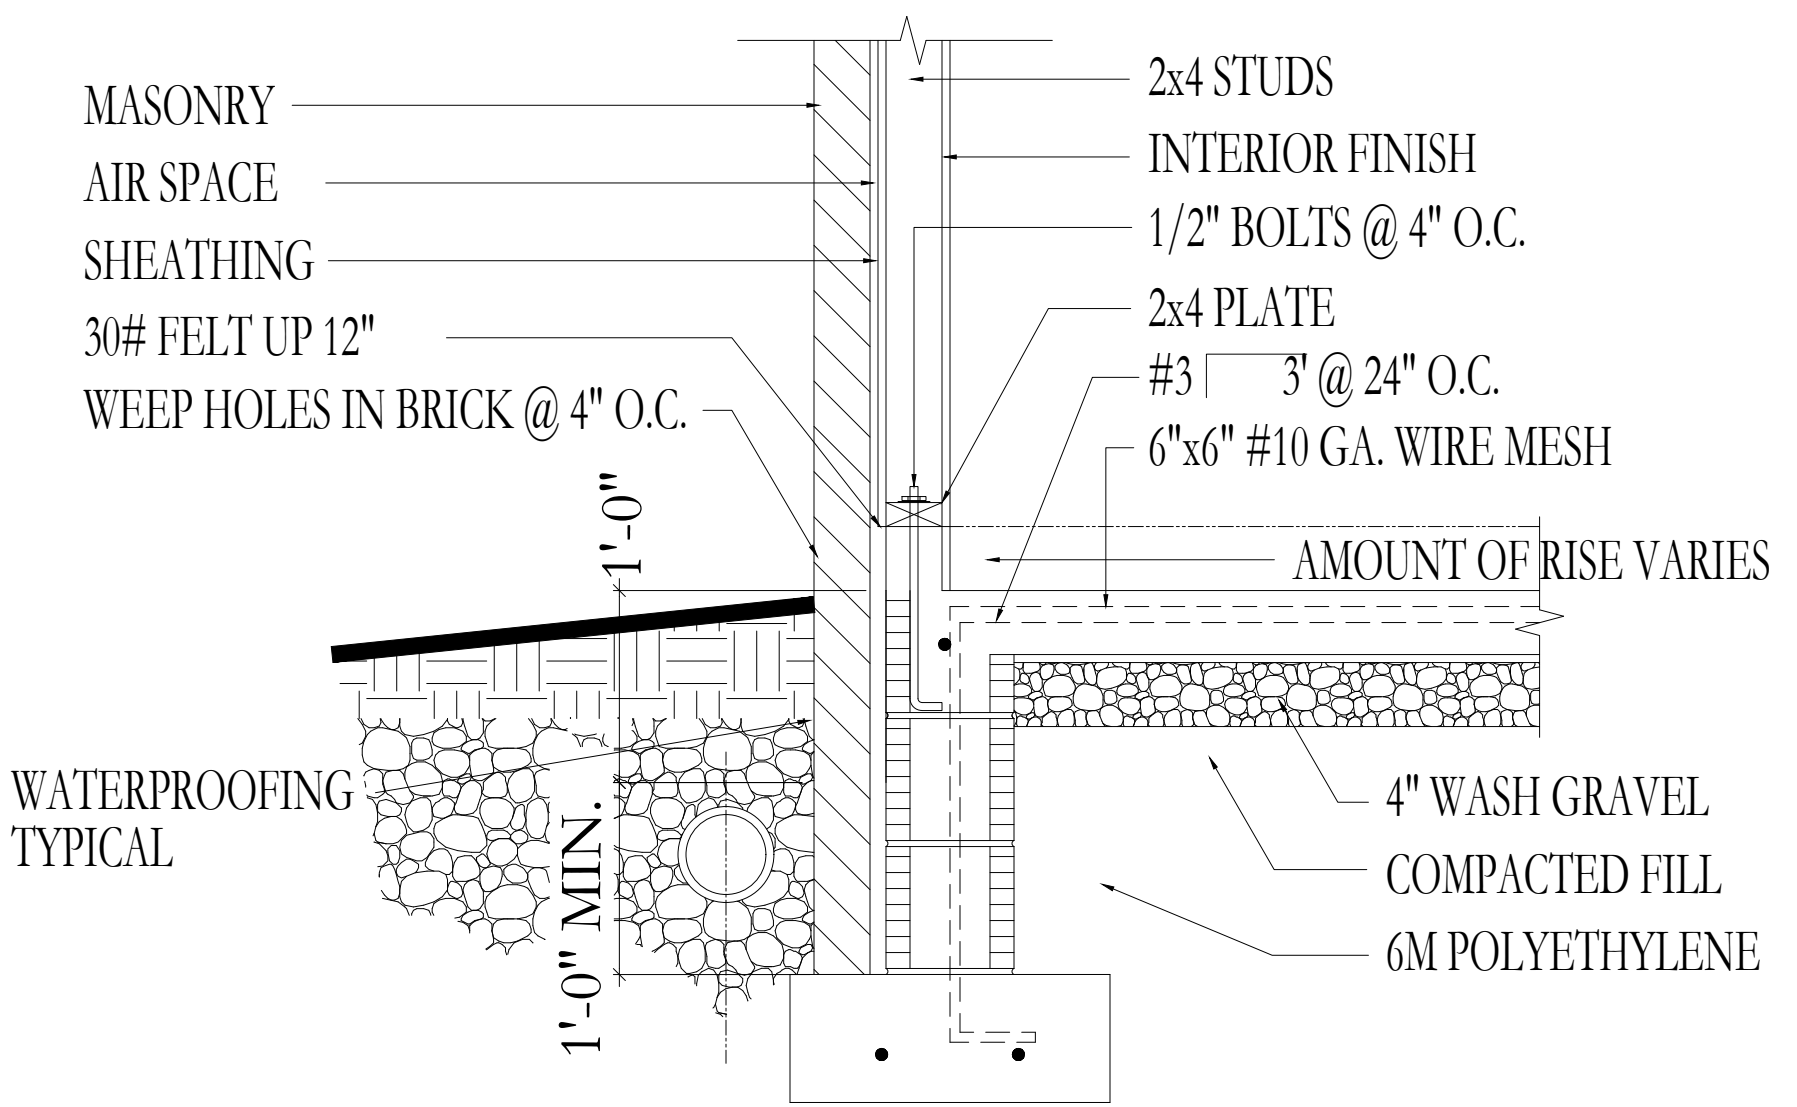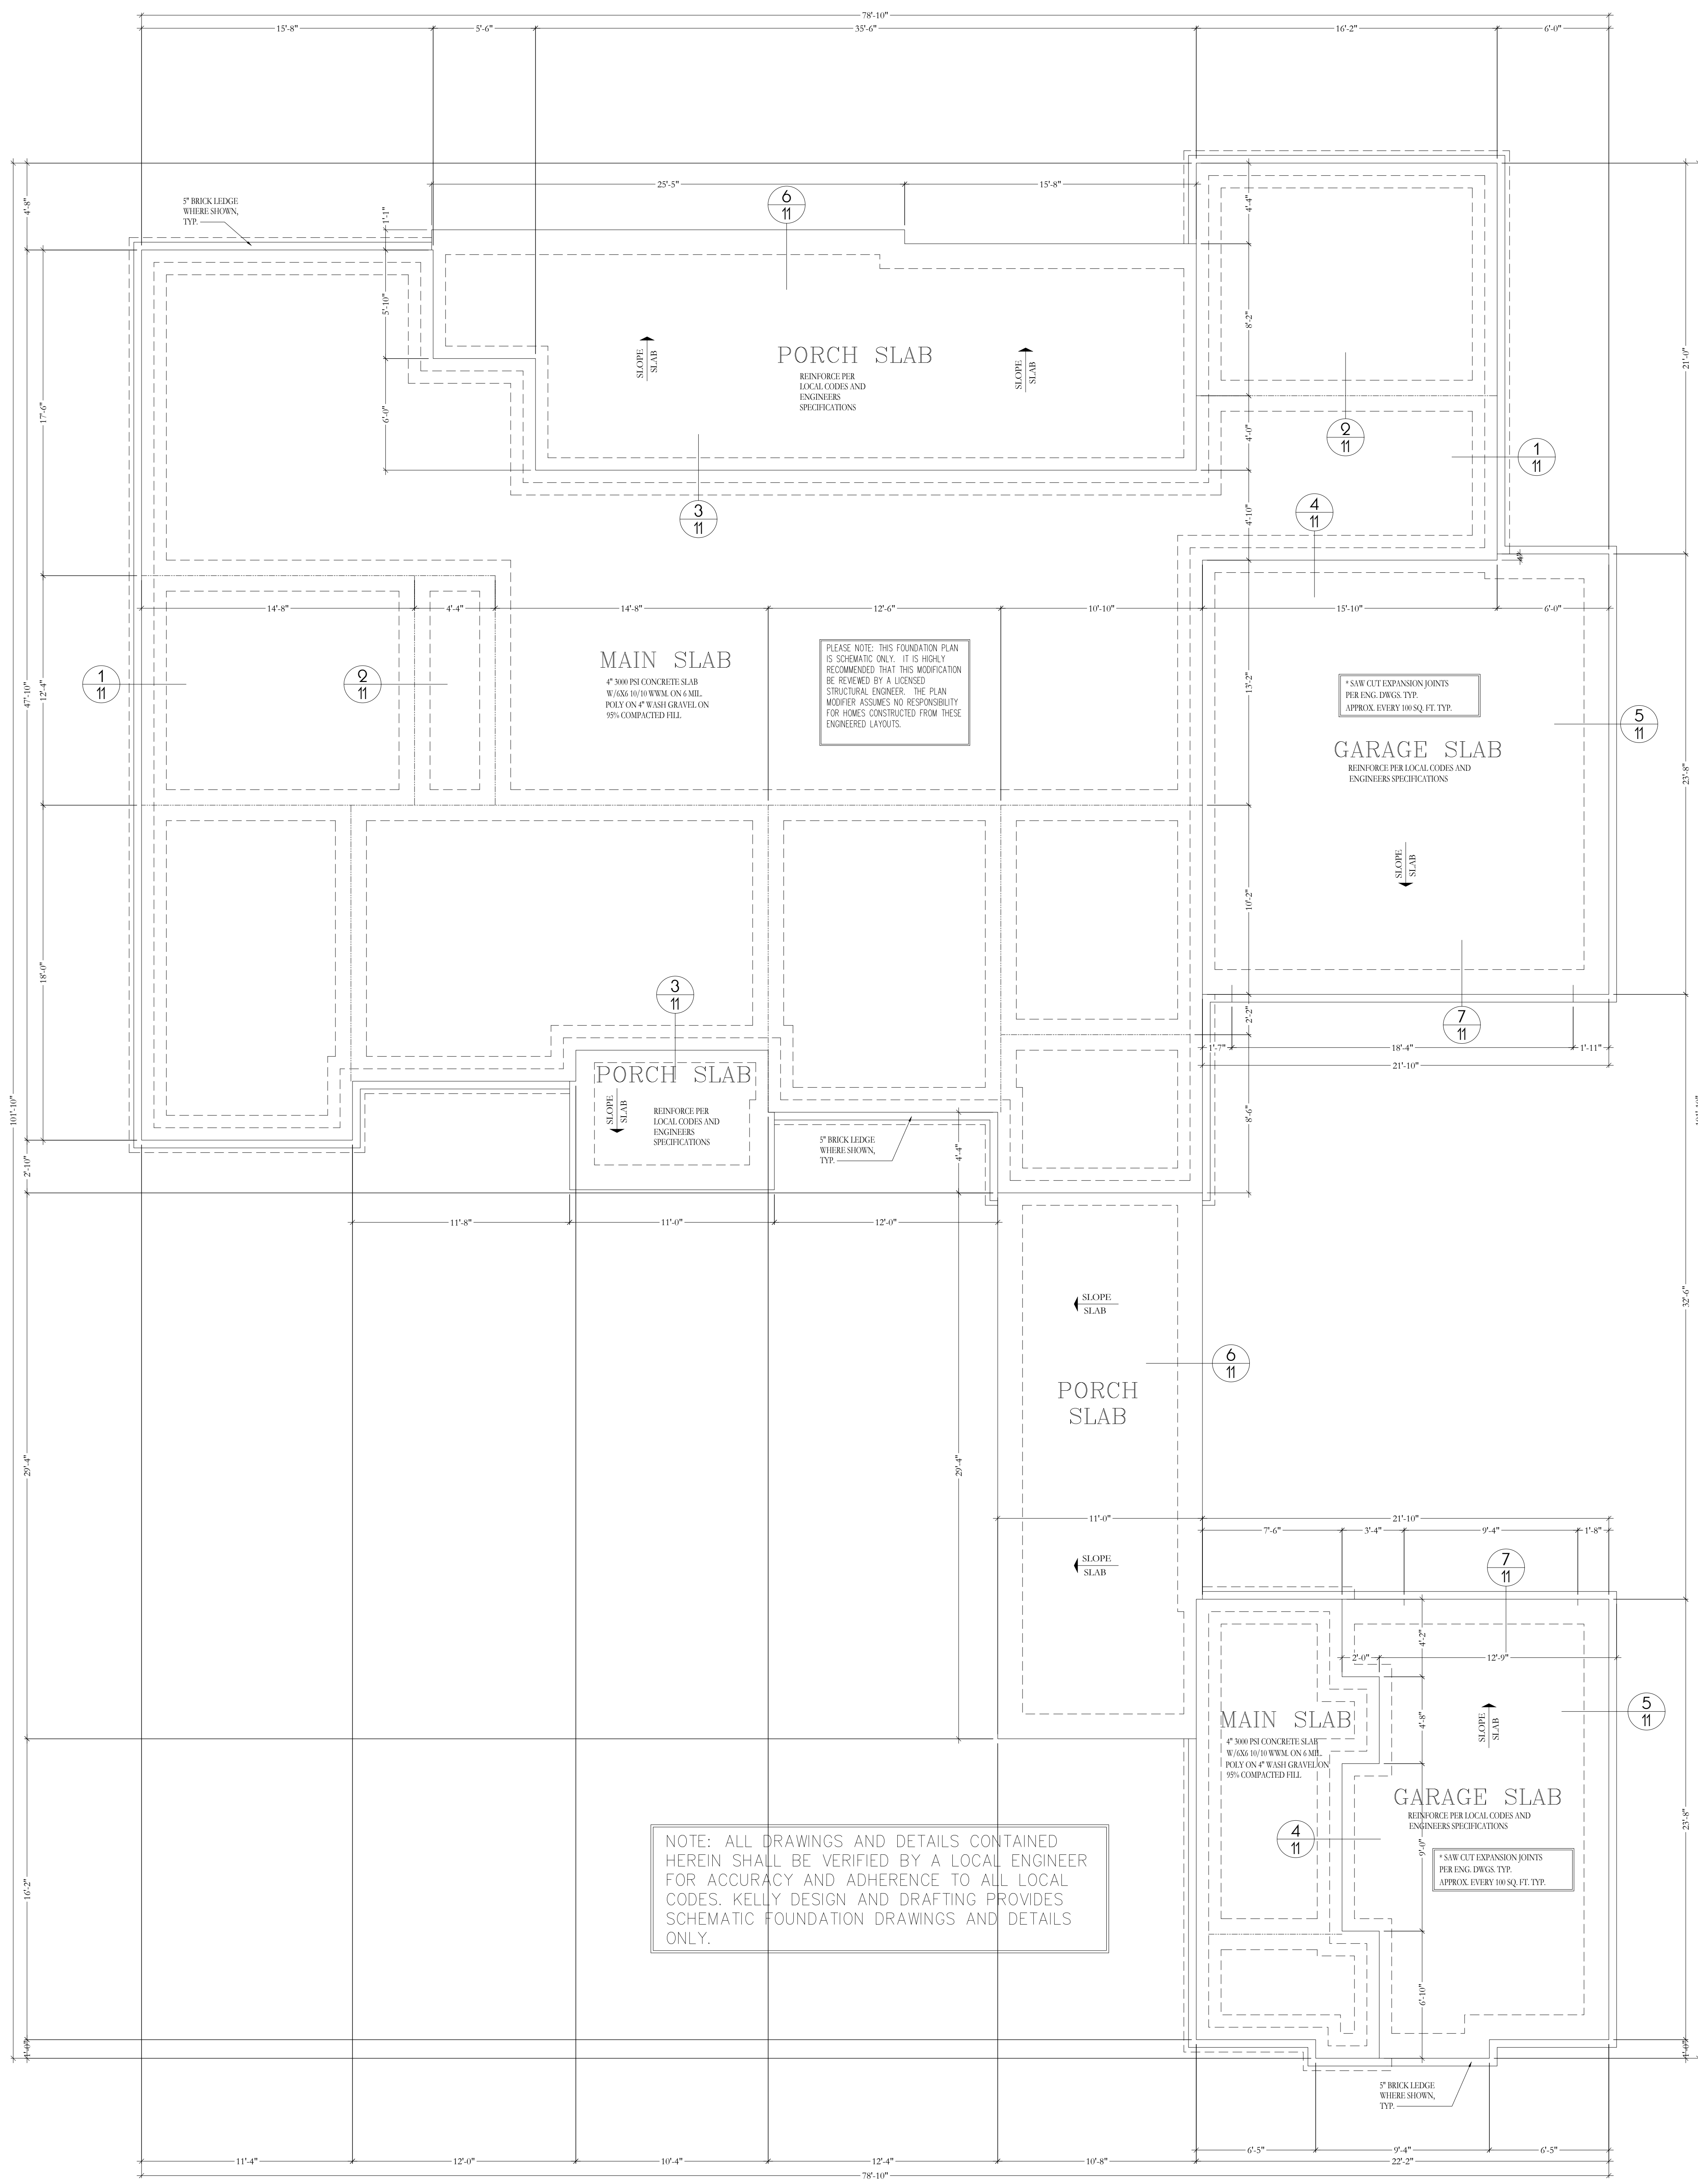

5
11
EXTERNAL TURN-DOWN SLAB W/MASONRY (@ GARAGE WALL)
SCALE: 1/2" = 1'-0"

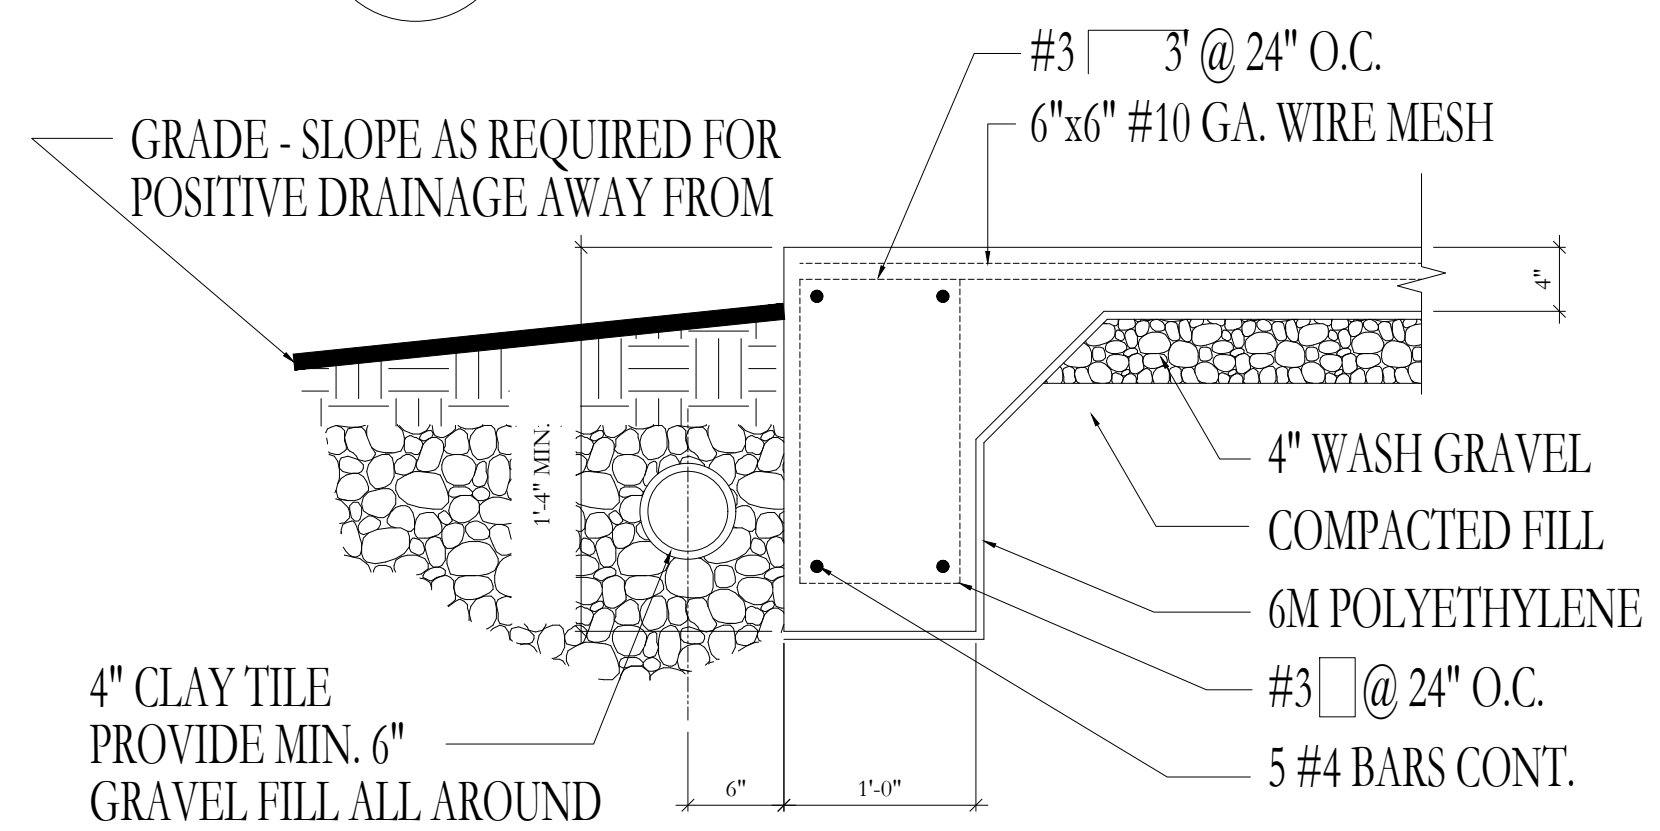

6
11
MONOLITHIC SLAB
SCALE: 1/2" = 1'-0"

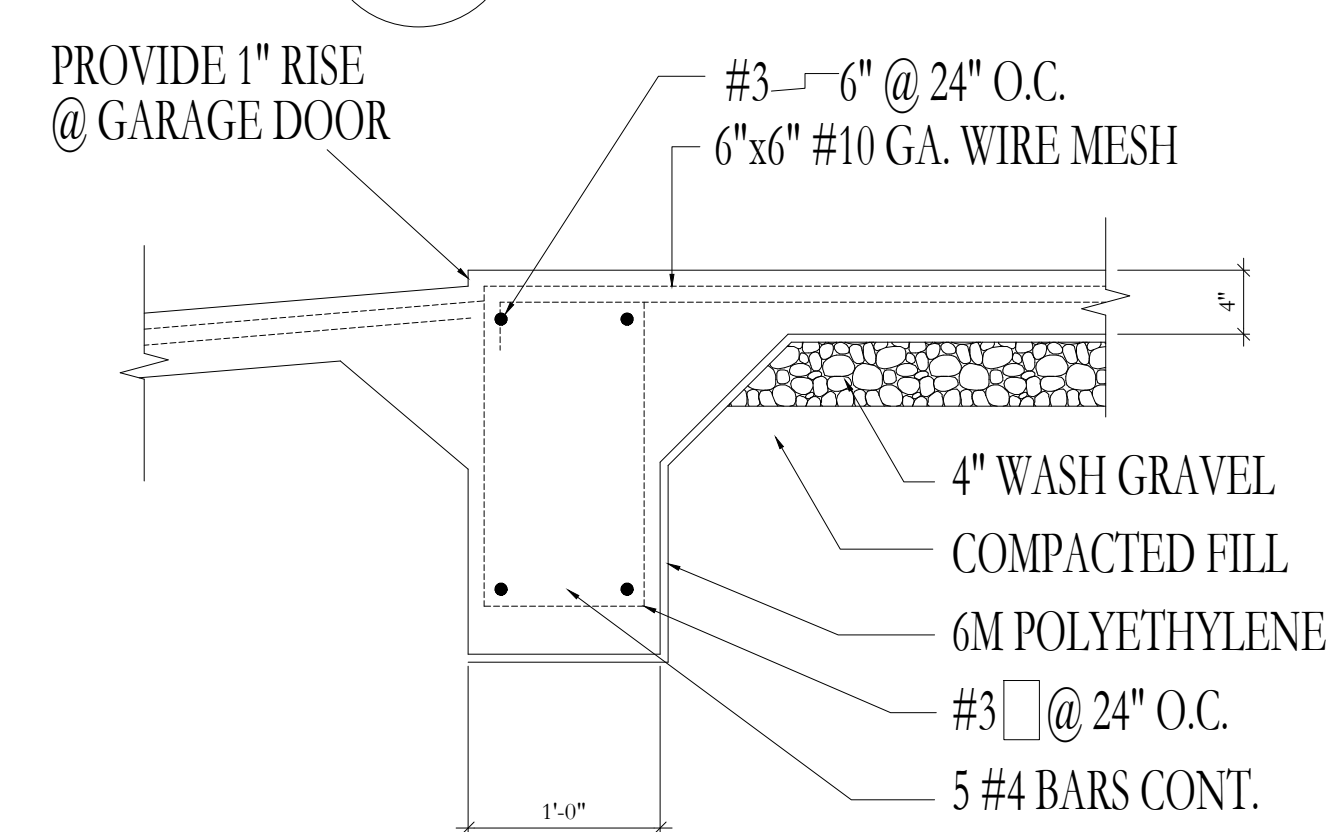

7
11
MONOLITHIC GARAGE SLAB (@ GARAGE DOOR)
SCALE: 1/2" = 1'-0"

FOUNDATION NOTES

- ALL PIERS GREATER THAN 6'-6" TALL MUST BE 16 x 16 PIERS FILLED SOLID W/ TYPE "S" MORTAR OVER 30" x 30" x 10" CONCRETE FOOTING
- ALL POINT LOADS TO HAVE 2x8 SQUASH BLOCKING CONCRETE (3000 PSI MIN.) W/ 6X6 10/10 W.W.M.
- IN CONCRETE USE 1/2" DIA. BOLTS @ 6' O.C. & 12" FROM EACH CORNER W/ 7" MIN. EMBEDMENT (2 BOLTS MIN. PER PLATE) OR IN MASONRY PERFORATED STEEL 18 GAUGE SIMPSON MAB15 TIE DOWN STRAPPING @ 4' O.C. EMBEDMENT 16" MIN. IN MASONRY FILLED SOLID W/ 3000 PSI PEA GRAVEL CONCRETE W/ (4) 10d x 1 1/2" NAILS IN TOP OF PLATE & (2) 10d x 1 1/2" NAILS IN SIDE OF PLATE, BOLTS CAN BE USED IN BLOCK FOUNDATION FILLED W/ CONCRETE.
- GROUTED MASONRY CELLS & BOND BEAM FILL SHALL HAVE A MIN. COMPRESSIVE STRENGTH (FC) OF 3000 PSI.
- ALL FTC'S SHALL BE CAST FROM NORMAL WEIGHT CONC. HAVING A 28 DAY COMPRESSIVE STRENGTH (FC) = 10 or GREATER THAN 3000 psi