


CONTRACTOR:
RHS, LLC

HOUSE PLANS UNLIMITED

PLAN	
Draftsman:	RAS
Checker:	VLM
Date:	
Scale:	1/4"=1'-0"
Cad File No:	LM16018B5

SHEET 2 OF 4

FLOOR PLAN

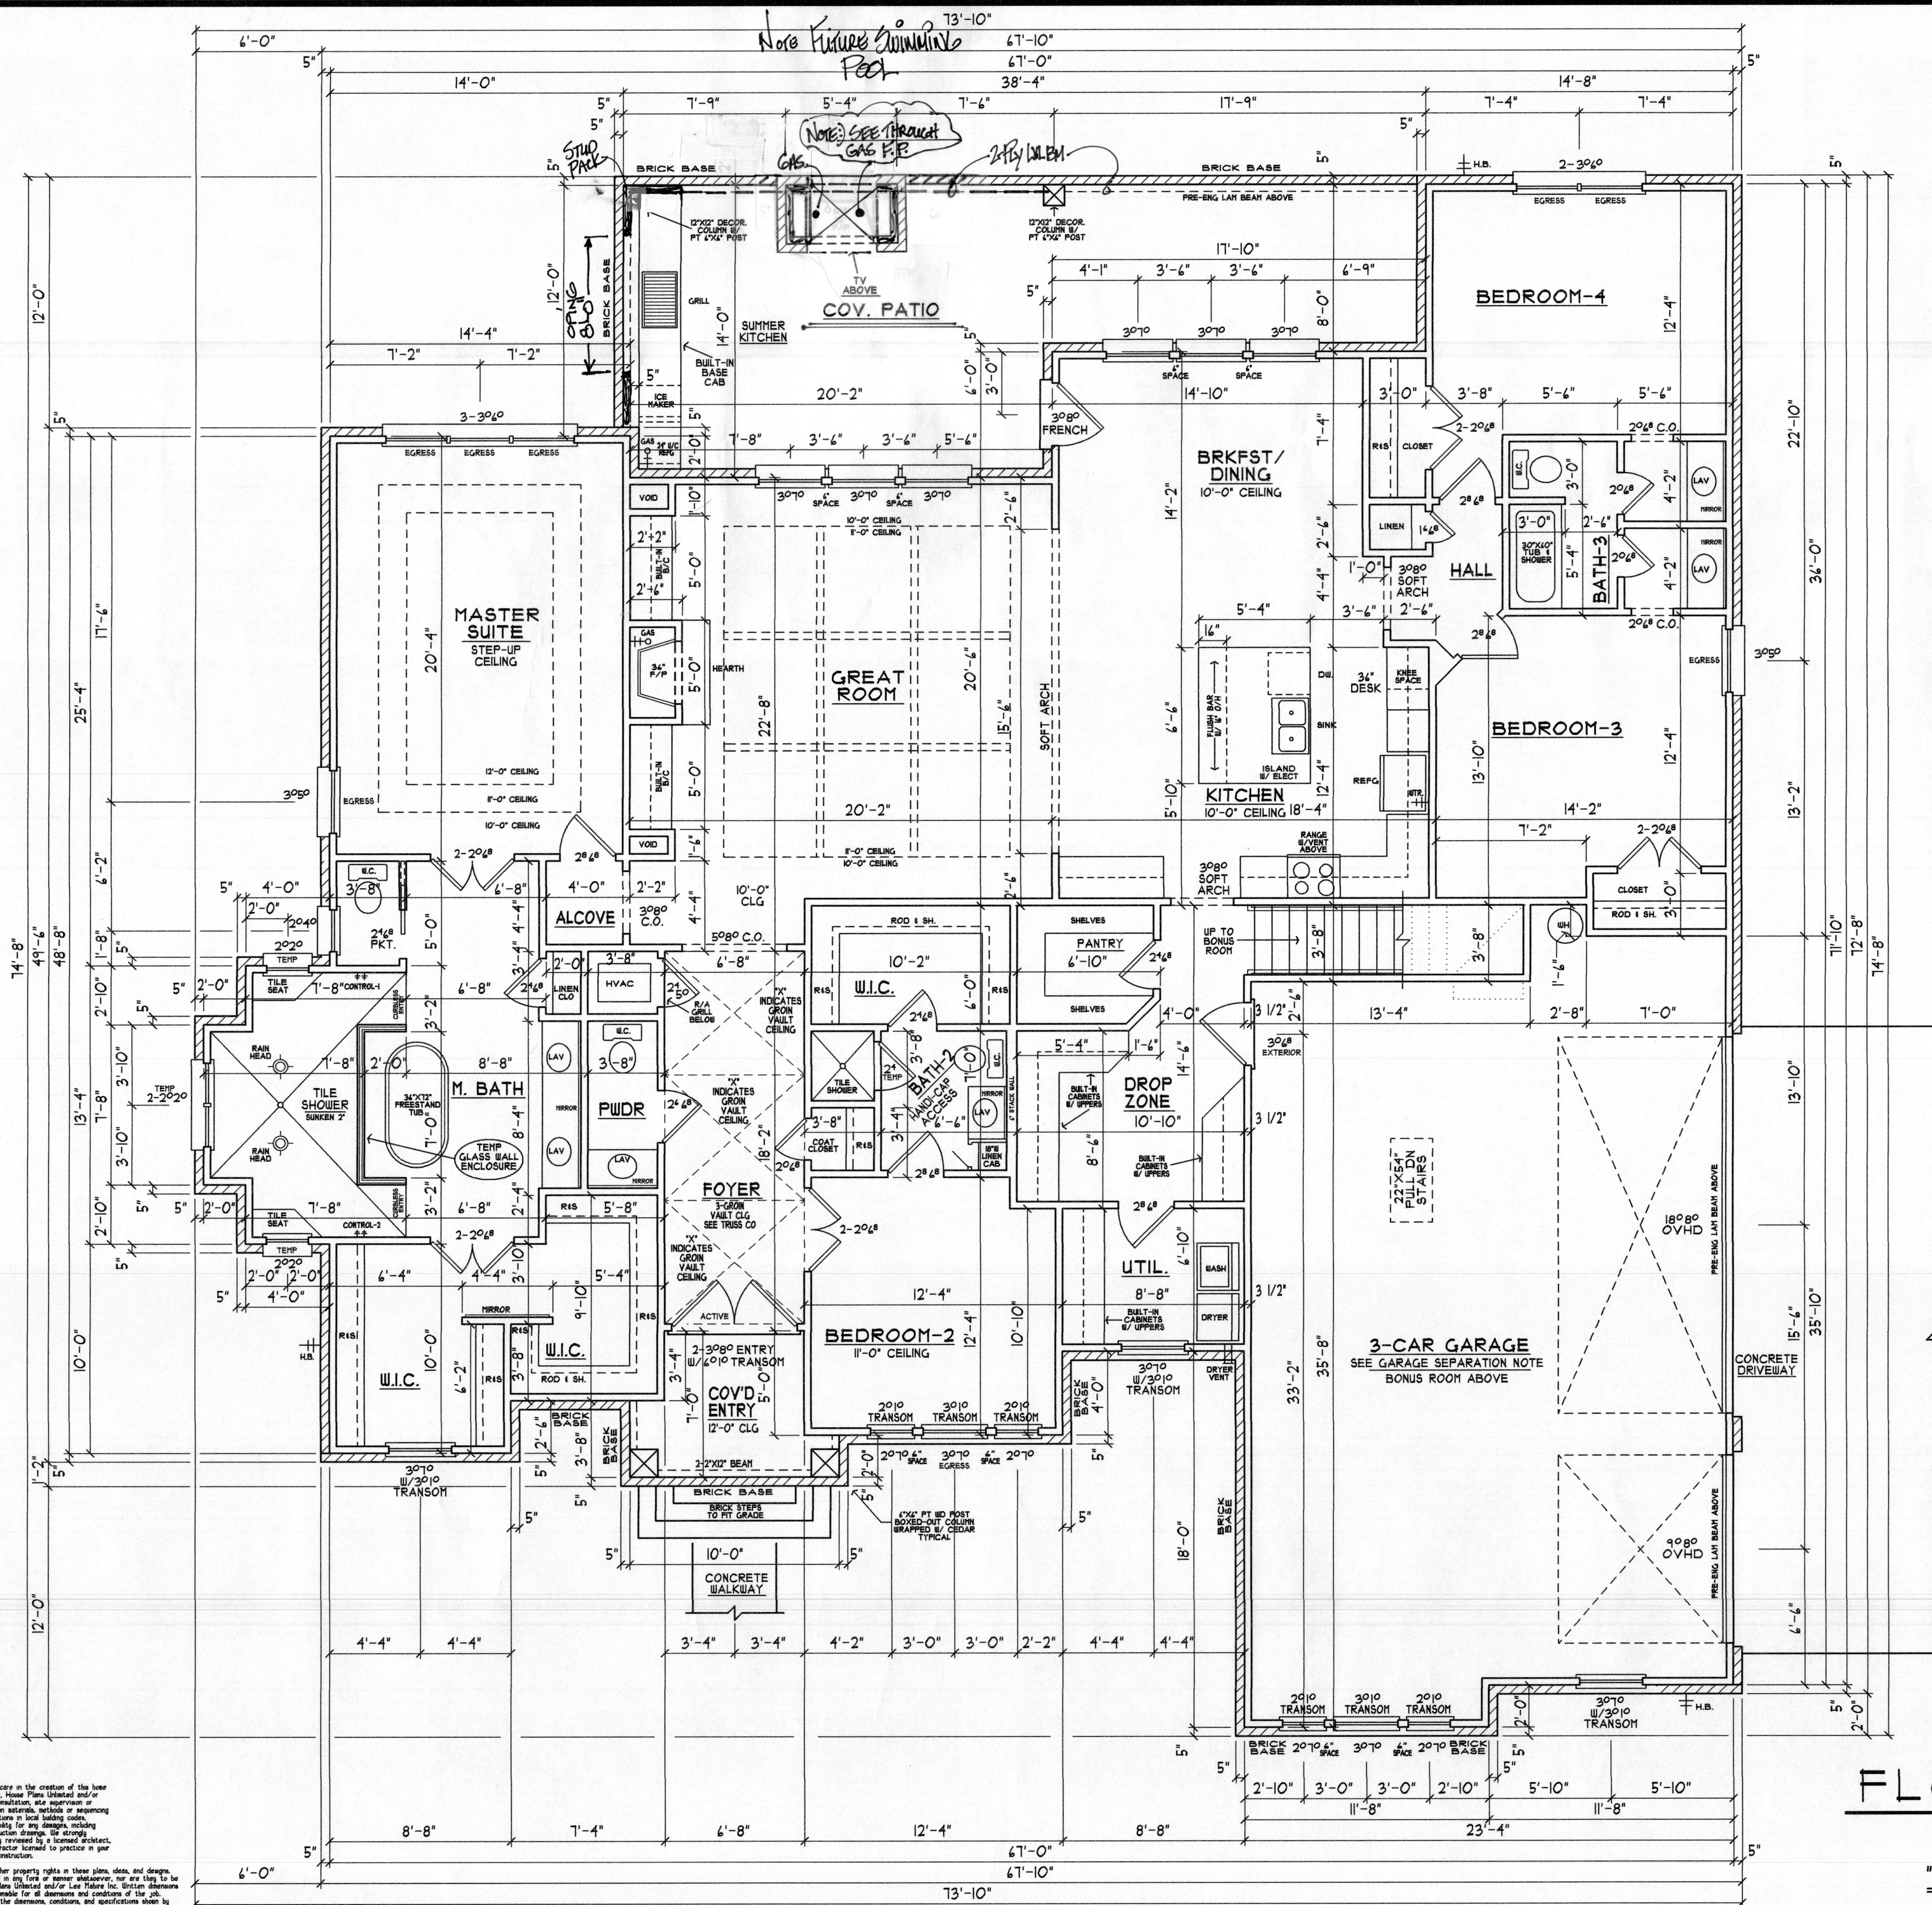

FLOOR PLAN

"THE MARBELLA V PLAN"

REV
8/5/2020

DESIGNER DISCLAIMER: Have exercised great effort and care in the creation of the new design and the completion of these construction drawings. However, House Plans Unlimited and/or Lea House Inc. have not been contractually bound to provide any professional services, and therefore House Plans Unlimited and/or Lea House Inc. have no control over the construction materials, methods or sequencing of construction. For Your Ultimate Protection, House Plans Unlimited and/or Lea House Inc. assumes no responsibility for any damages, including structural failures resulting from errors or omissions in these construction drawings. It is strongly recommended that you have your local building department review these drawings for code compliance, professional engineering, certified residential drafter or general contractor licensed to practice in your state, prior to your local building department review.

Lea House Inc. hereby reserves its common law copyright and other property rights in these plans, ideas, and designs, in whole or in part, to be reproduced, copied or copied in any form or manner whatsoever, nor are they to be sold, transferred, leased, loaned, or otherwise distributed, in whole or in part, without the express written consent of Lea House Inc. in accordance with the Standard Building Code (SBBC) and State and/or local codes.