

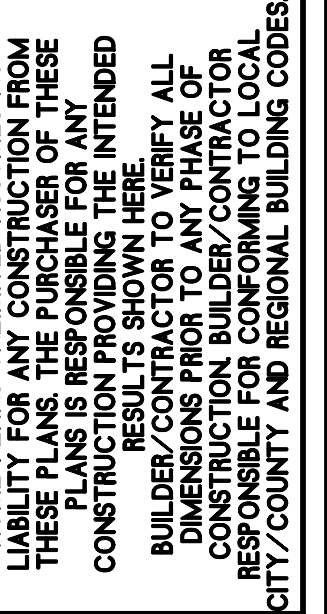
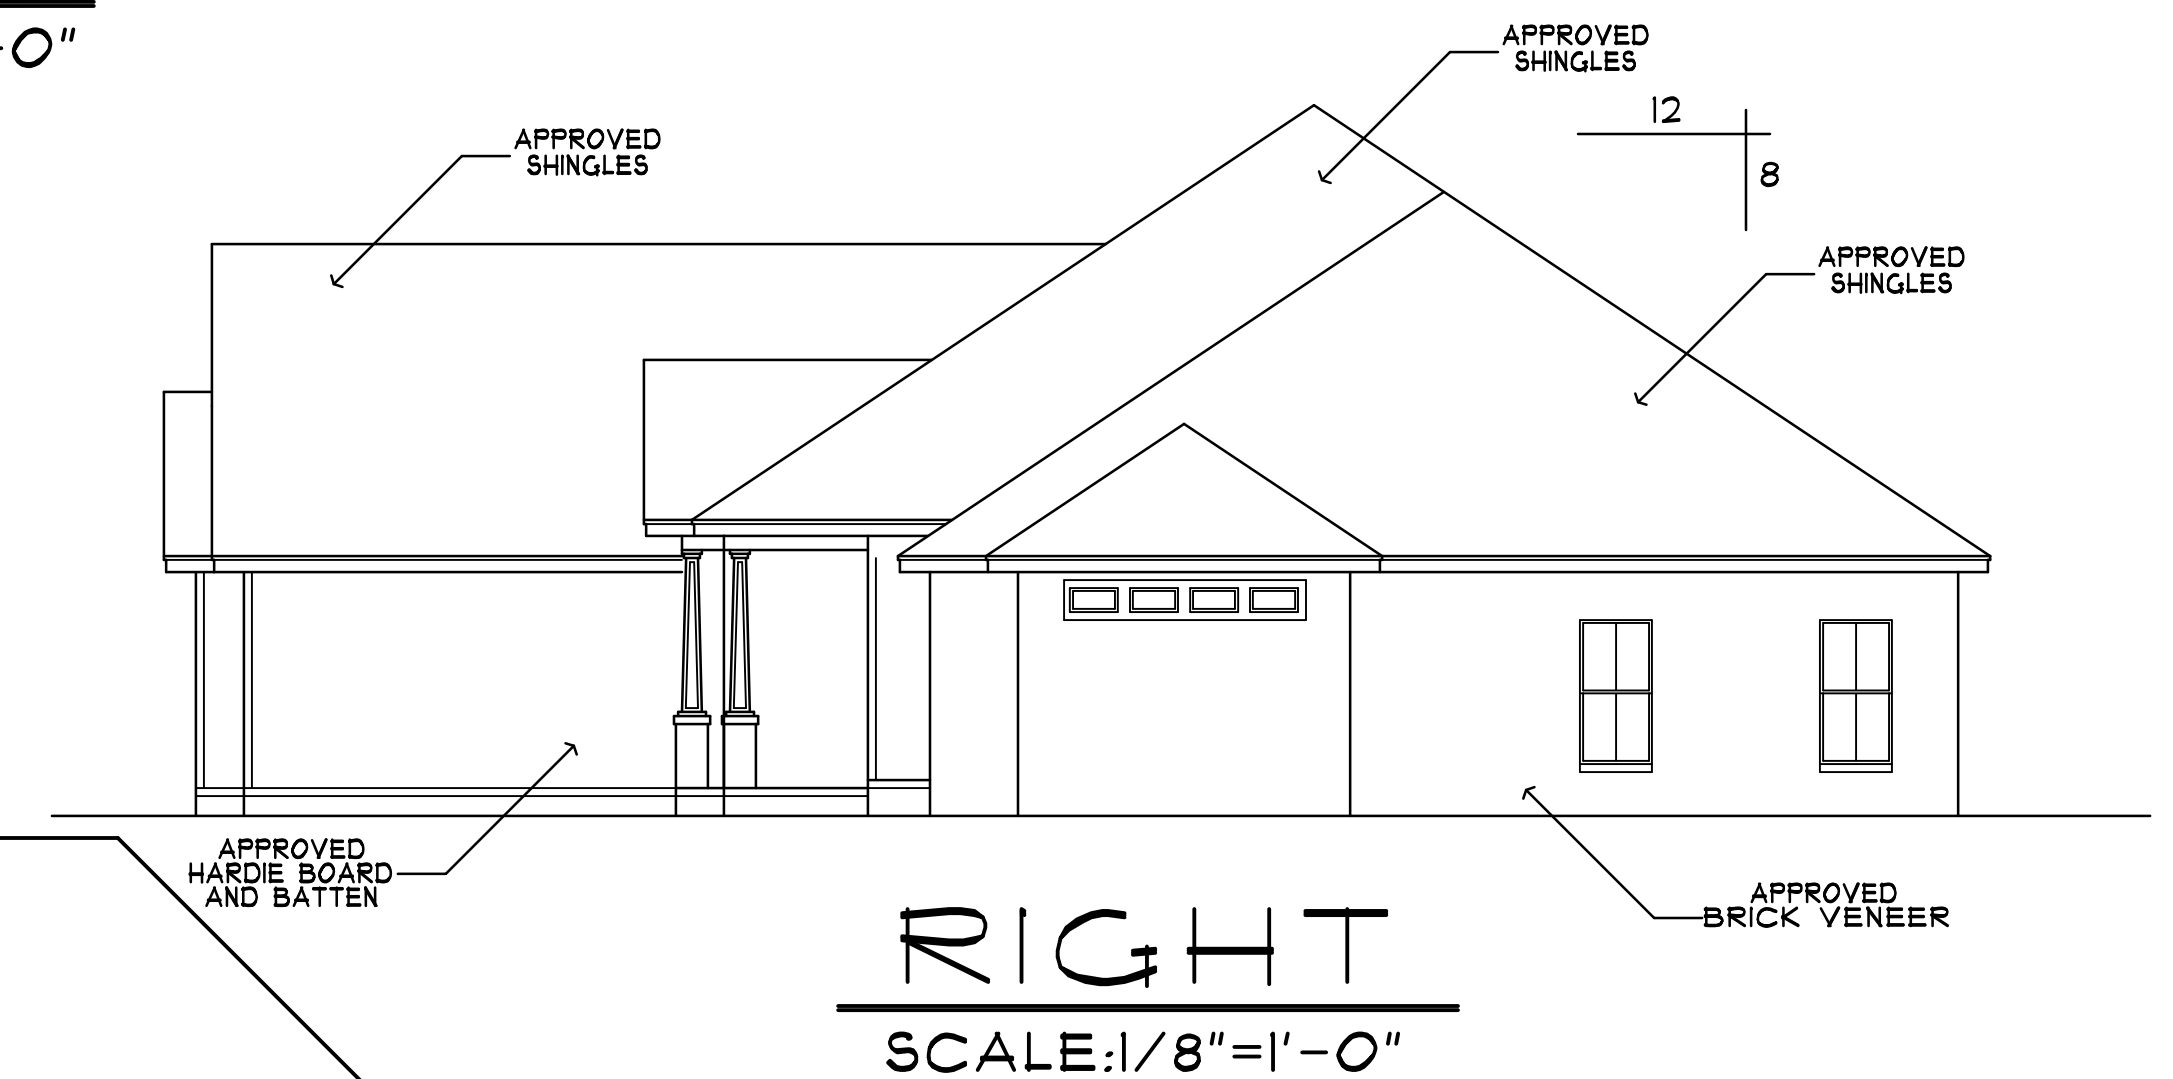
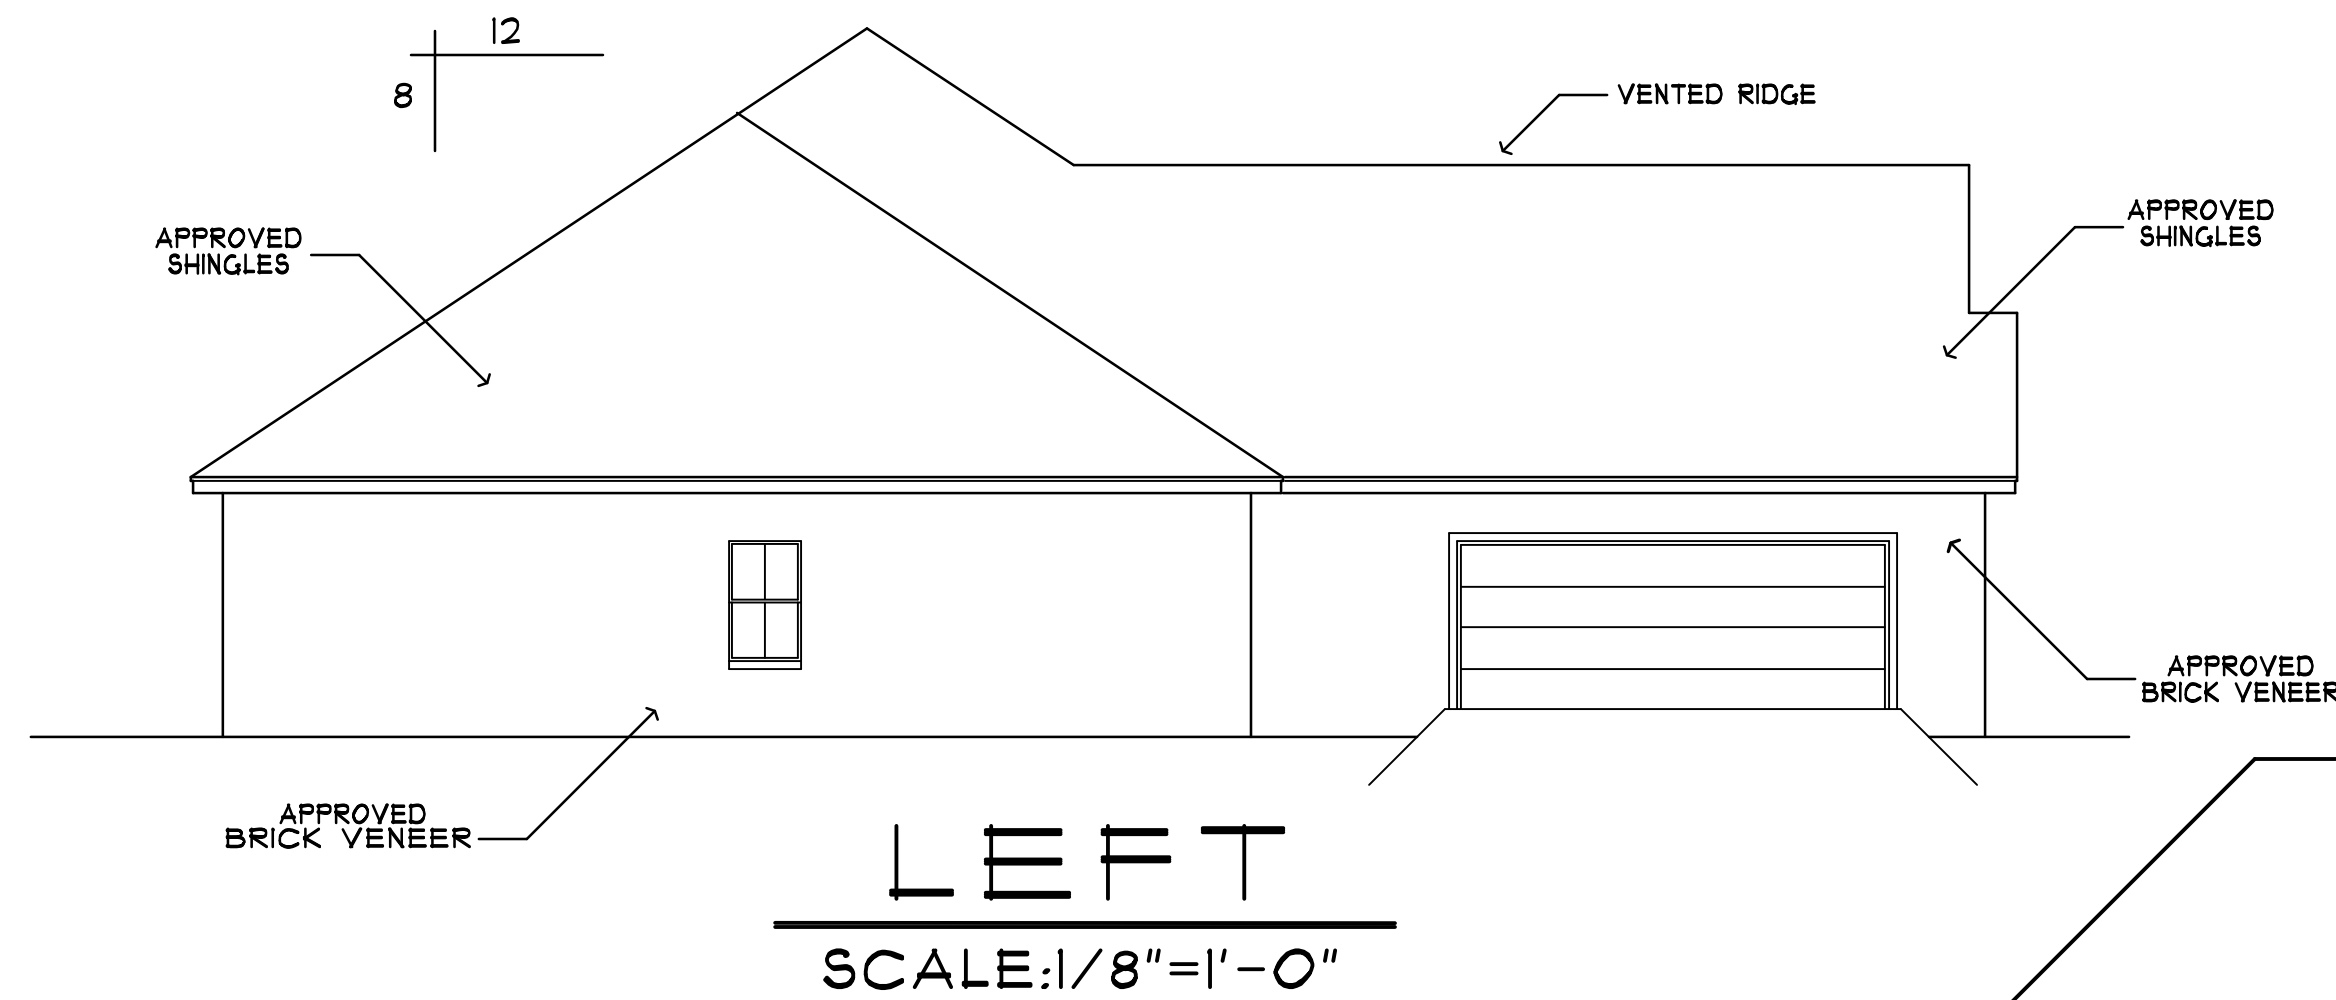


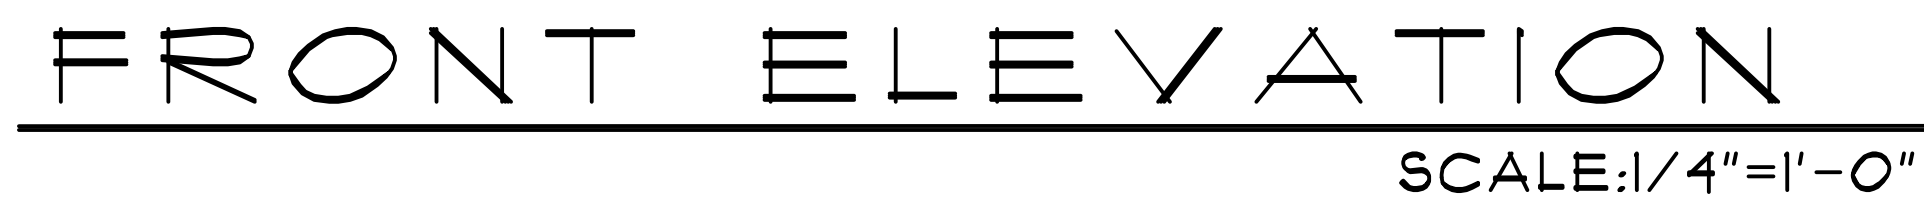

HOME PLANS UNLIMITED
4400 BAYOU BLVD. SUITE 25-B PENSACOLA, FL.
850-477-8077 EMAIL: HOMEPLANSUNLIMITED@GMAIL.COM

RHS, LLC.
PLAN NAME:
THE CYPRESS PLAN 3.0
MODEL HOME

JOB NAME&NO.	CYPRESS 2.0
CAD FILE NO.	1674MHP 4
DRAWN BY:	HPU
DATE:	4/02/2024
REVISIONS:	8/23/2026

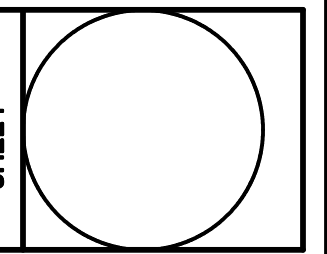

NOTE:
16" OVERHANG TYPICAL
VINYL EAVES & SOFFITS
OPTIONAL HARDIE BOARD
DUAL PITCH TRUSS SYSTEM



THE CYPRESS PLAN 3.0
MODEL HOME PLAN

[illegible]